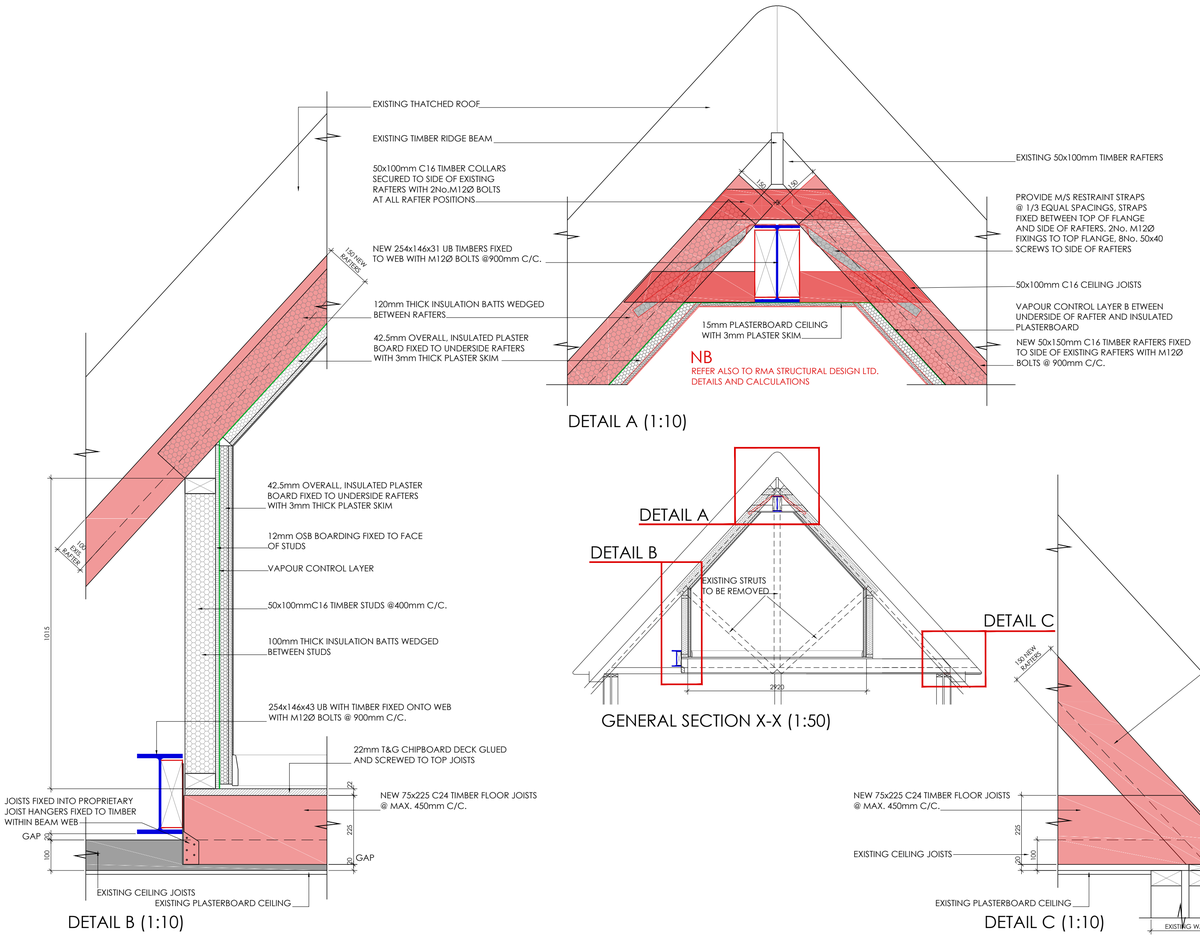

NB
REFER ALSO TO RMA STRUCTURAL DESIGN LTD.
DETAILS AND CALCULATIONS

REV	DATE	BY	REVISION NOTES

Suite 2, Clare Hall,
St Ives Business Park,
Parsons Green,
St Ives,
Cambs, PE27 4WY

© COPYRIGHT

Tel: 01480 494969
Email: enquiries@planningandarchitecture.co.uk
Web: www.planningandarchitecture.co.uk

PARTNERS in PLANNING and ARCHITECTURE

PROJECT
FIRST FLOOR CONVERSION TO RESIDENTIAL, "THE OLD INN" BACK LANE, OLYWELL, CAMBRIUDGESHIRE. PE27 4TG

CLIENT
MR AND MRS A STOCKER

DRAWING TITLE
GENERAL AND DETAILED SECTIONS FLOOR PLANS AND ELEVATIONS

DRAWN BY	SCALE 1:50	REV.
NFM	1:50-1:10 @ A1 (0.5 1.0 1.5 2.0 2.5 3.0)	
DATE: 18/04/22	DWG. No. 25-28-300	