

EAST ELEVATION

NORTH ELEVATION

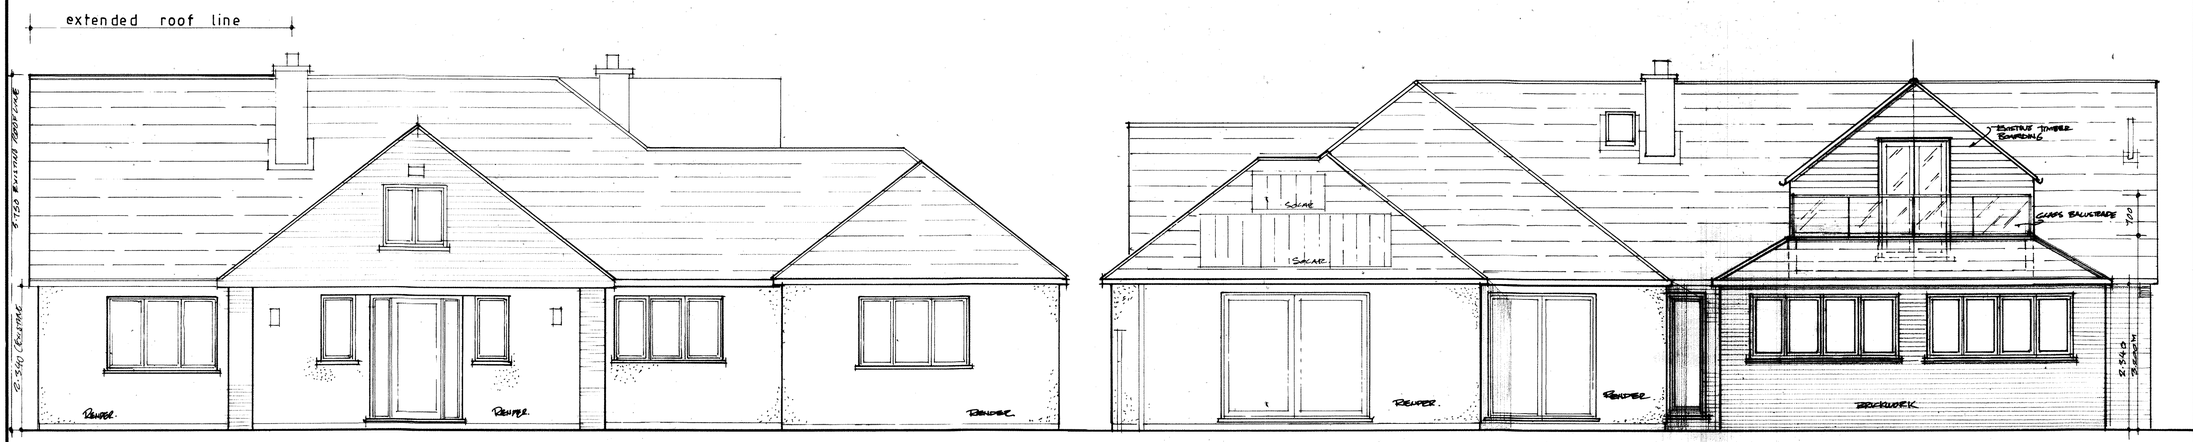

WEST ELEVATION

SOUTH ELEVATION

scale 1:50 0 0.5 1M 2M

NOTES

All dimensions must be checked on site and not scaled from this drawing.

	Date	Revisions
E		
D		
C		
B		
A	05/25	DIMENSIONS ADDED.

© copyright

Client

MS. V. LAVENDER.

Job Title

ALTERATION AND EXTENSION TO:
SHIRE LODGE,
BURY, RAMSEY,
HUNTINGDON.
PE26 2NU.

Drawing Title

PROPOSED ELEVATIONS

Scale 1:50 @ A1

Date 04/25

Drawn by

Drg. No. SA/2237/05

Rev. A

PENNINE DOS

841 x 594mm A1