Scott ARCHITECTURAL

The Eco Innovation centre
Peterscourt
City Road
Peterborough
PE1 1SA
Tel 01733 490232
www.scottarchitectural.co.uk

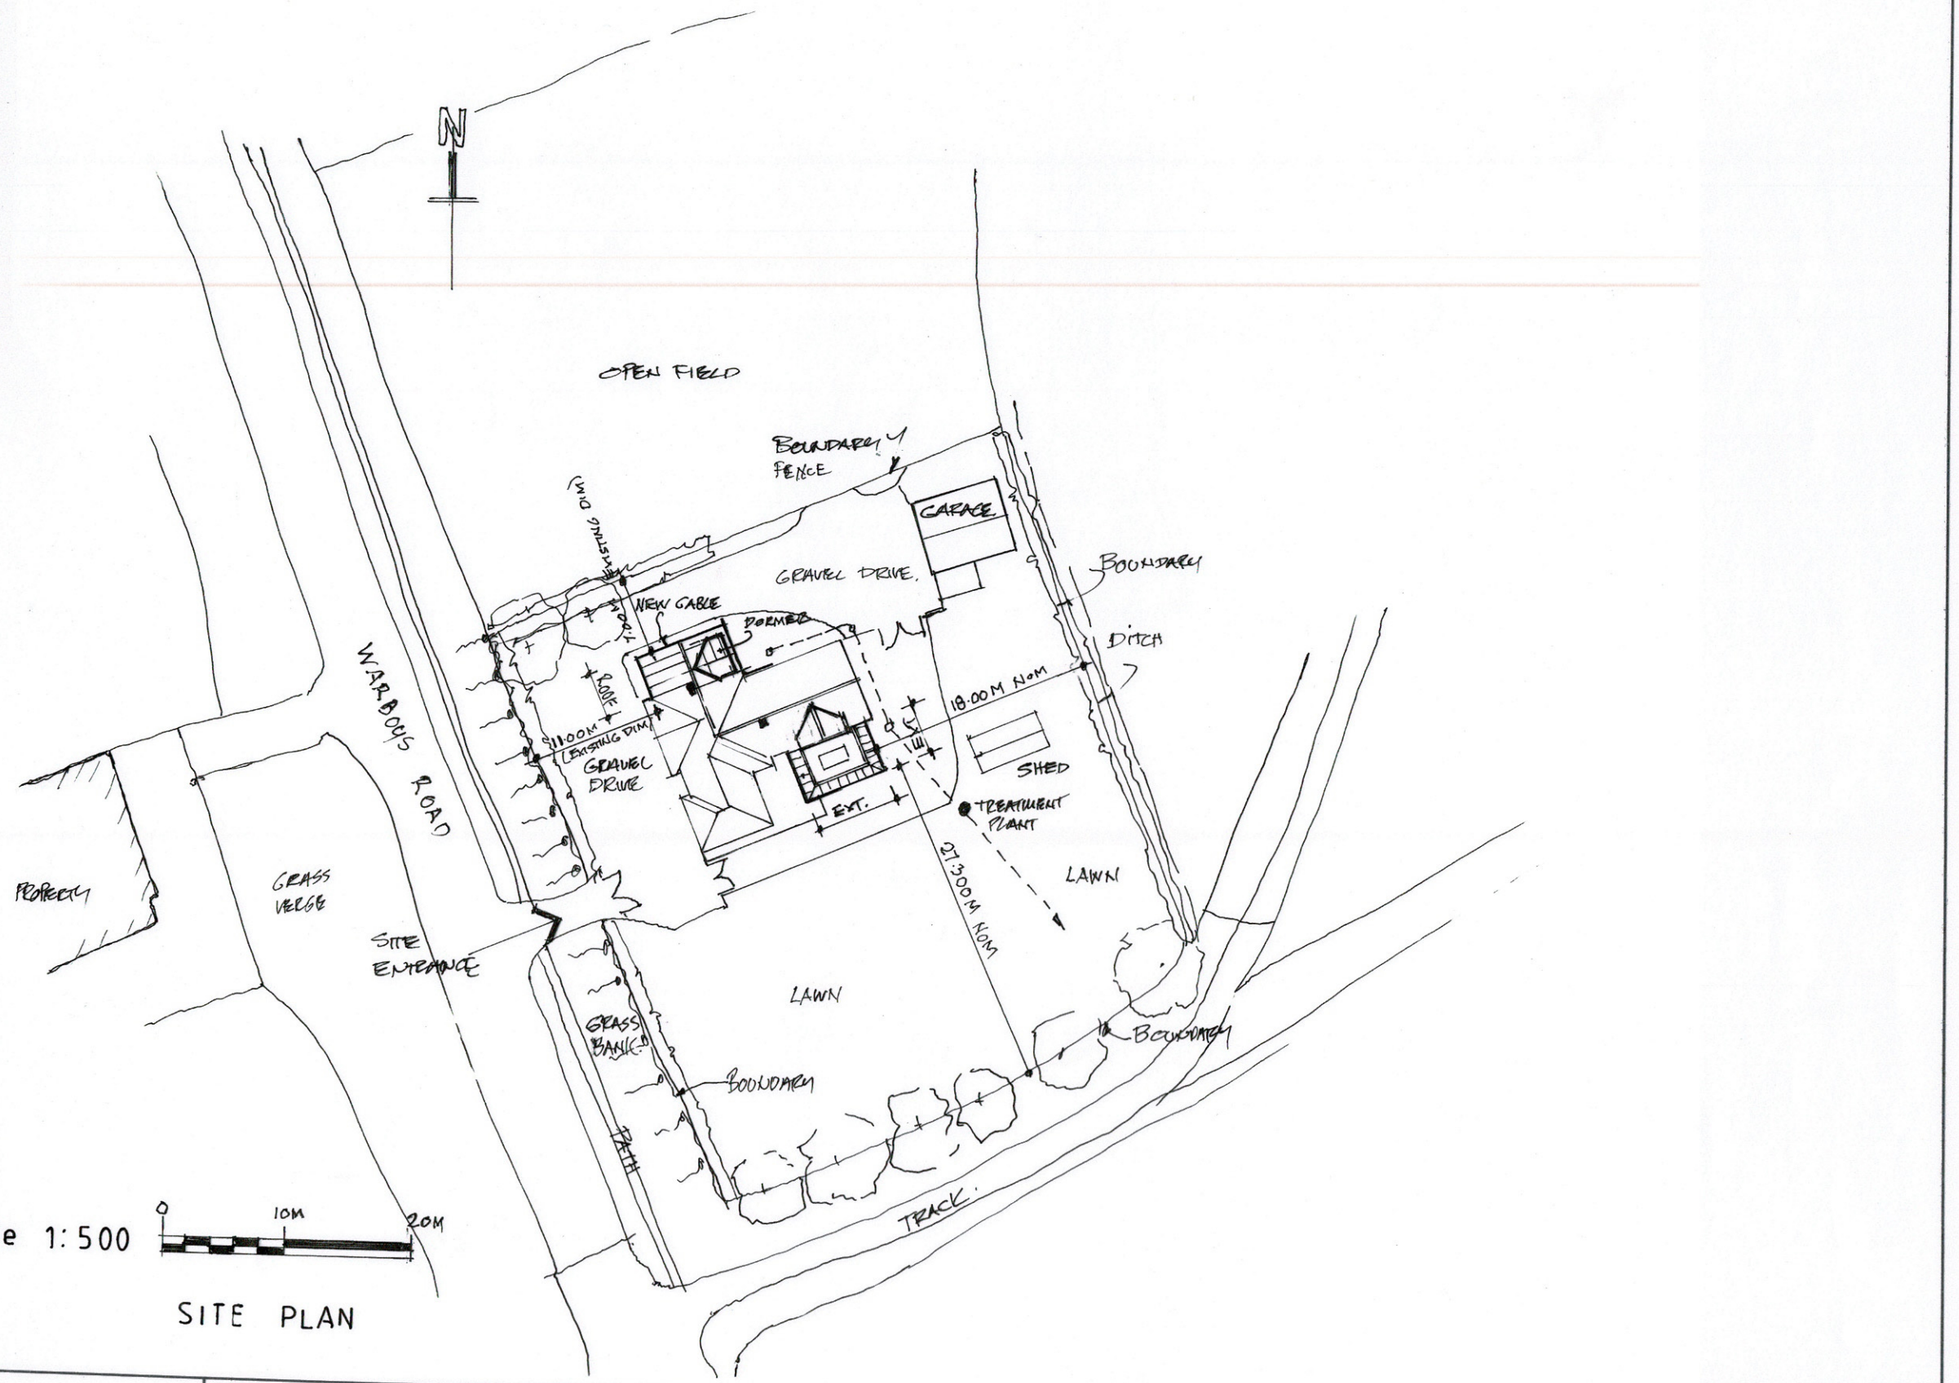

SITE PLAN

NOTES:
REV A: DIMENSIONS ADDED.

All dimensions must be checked on site and not scaled from this drawing.

Client: MS V. LAVENDER

Job Title: ALTERATIONS & EXTENSION TO: SHIRE LODGE, BURY, RAMSEY. PE26 2NU

Scale: 1:500

Drawn by:

Date: 04/05

Drawing Title: SITE PLAN - PROPOSED

Drg No.: SA/2237/07

Rev: A.

A PRODUCT OF THE UNO RANGE – ARCHITECT CAT. No. 7313

420x297mm A3