
NOTES:

- MATERIALS TO BE AGREED

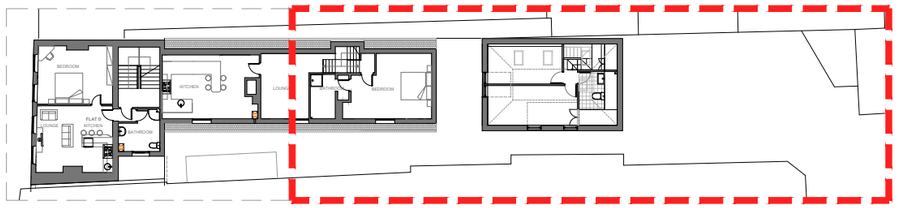

E:1/400

GENERAL NOTES:

THE DRAWING MUST NOT BE SCALED.

ALL DIMENSIONS TO BE CHECKED ON SITE BY CONTRACTOR PRIOR TO COMMENCING WORK OR ORDERING ANY MATERIALS.


ANY DESCREPENCIES TO BE OTIFIED IMMEDIATELY TO DANIEL BURSTON ARCHITECTURE BEFORE PROCEEDING WITH ANY WORK.

THE PRESENT DRAWINGS ARE GUIDELINES, THEY SHOULD BE APPROVED BY PROJECT MANAGEMENT ON ISSUES CONCERNING STRUCTURAL RESISTANCE AND SAFETY AS WELL AS IN THE COMPLIANCE WITH LOCAL REGULATIONS.

ALL SPECIFIED ITEMS ARE TO BE INSTALLED IN ACCORDANCE WITH THE MANUFACTURERS RECOMMENDATIONS.

ALL SAMPLES MUST BE APPROVED BY DANIEL BURSTON ARCHITECTURE.

THE COPYRIGHT OF THIS DRAWING IS RETAINED BY DANIEL BURSTON.

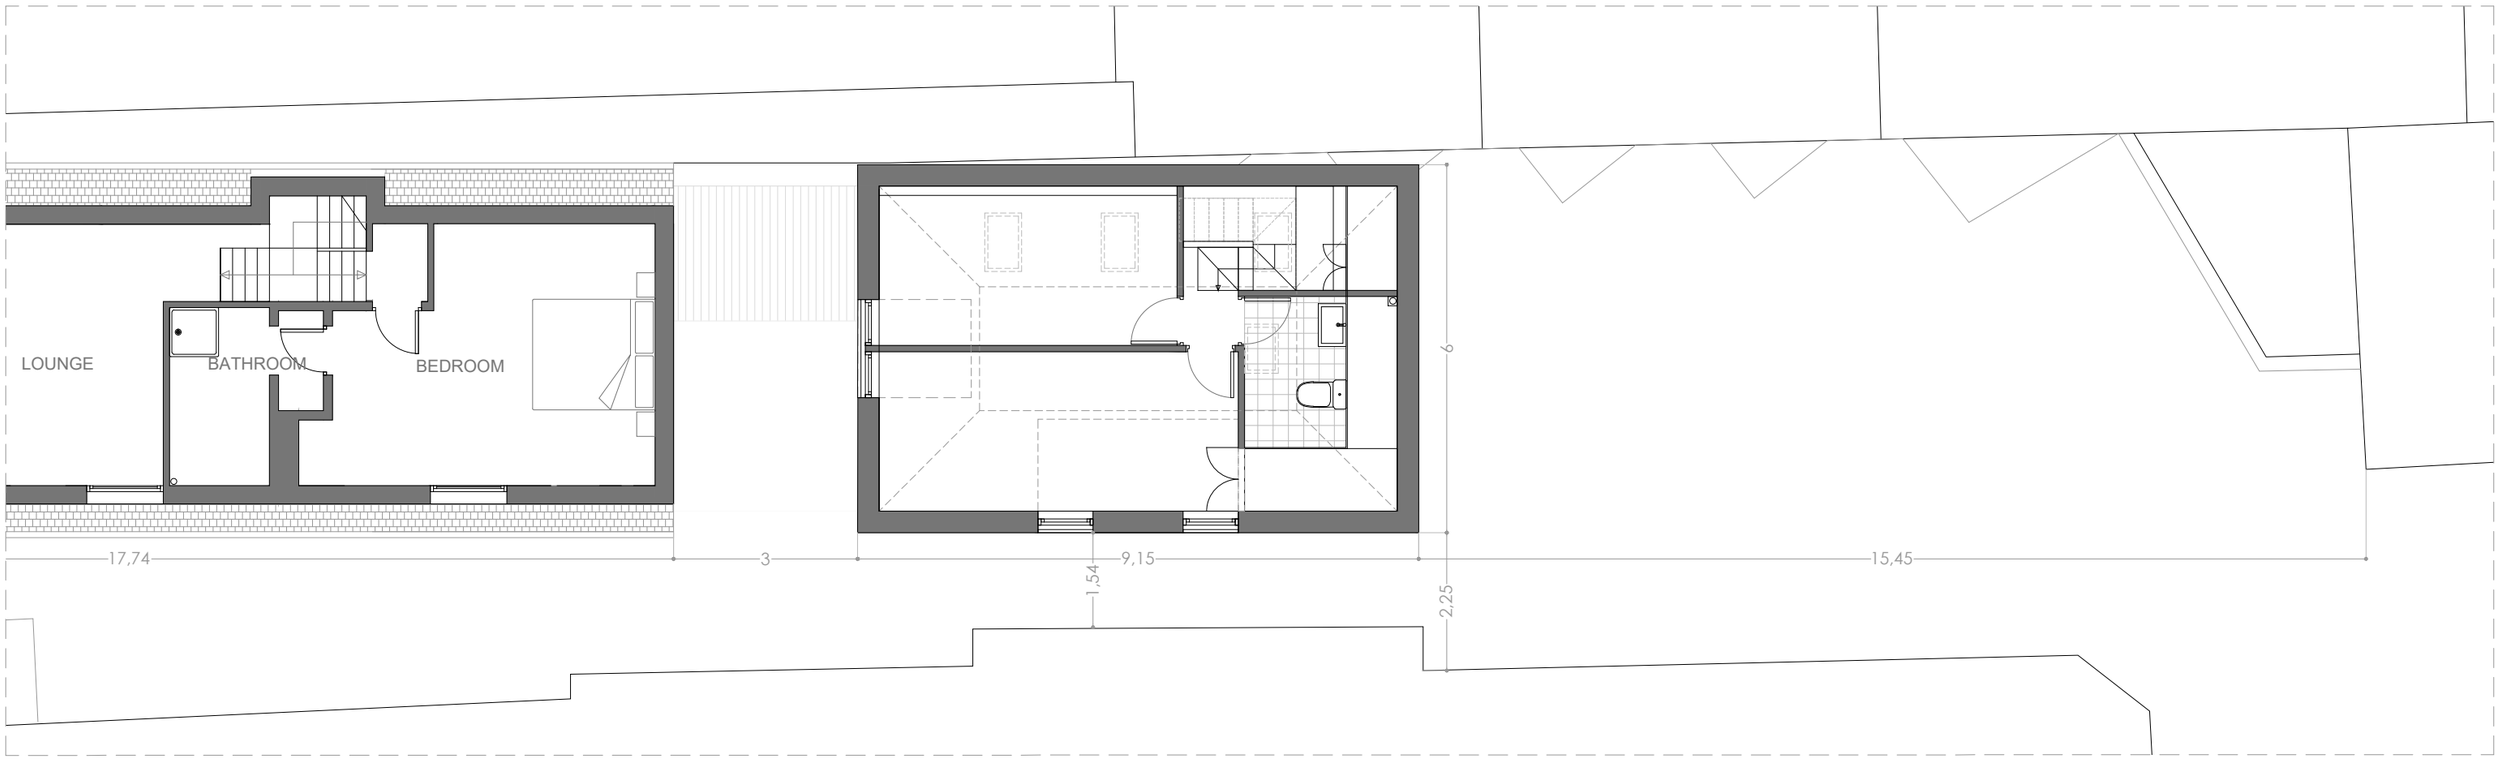

THIRD FLOOR (PROPOSED)
E:1/100

0 1 5

I N _
H A B
I T LAB

- FOR INFORMATION ONLY
- FOR REVIEW ONLY
- FOR CONSTRUCTION ONLY

REVISION	DATE	ITEM
1	19.06.2020	OUTLINE PLANNING SUBMISSION
2	16.10.2020	OPS REVISION A
3	18.01.2021	OPS REVISION B
4	28.06.2021	OPS REVISION C
5	26.07.2024	OPS REVISION D

PROJECT: 5 CROWN STREET, ST. IVES

DRAWING NAME: PROPOSED LAYOUT

SCALE: 1:100 FORMAT: A3

DATE: JULY 2024

A_01_08