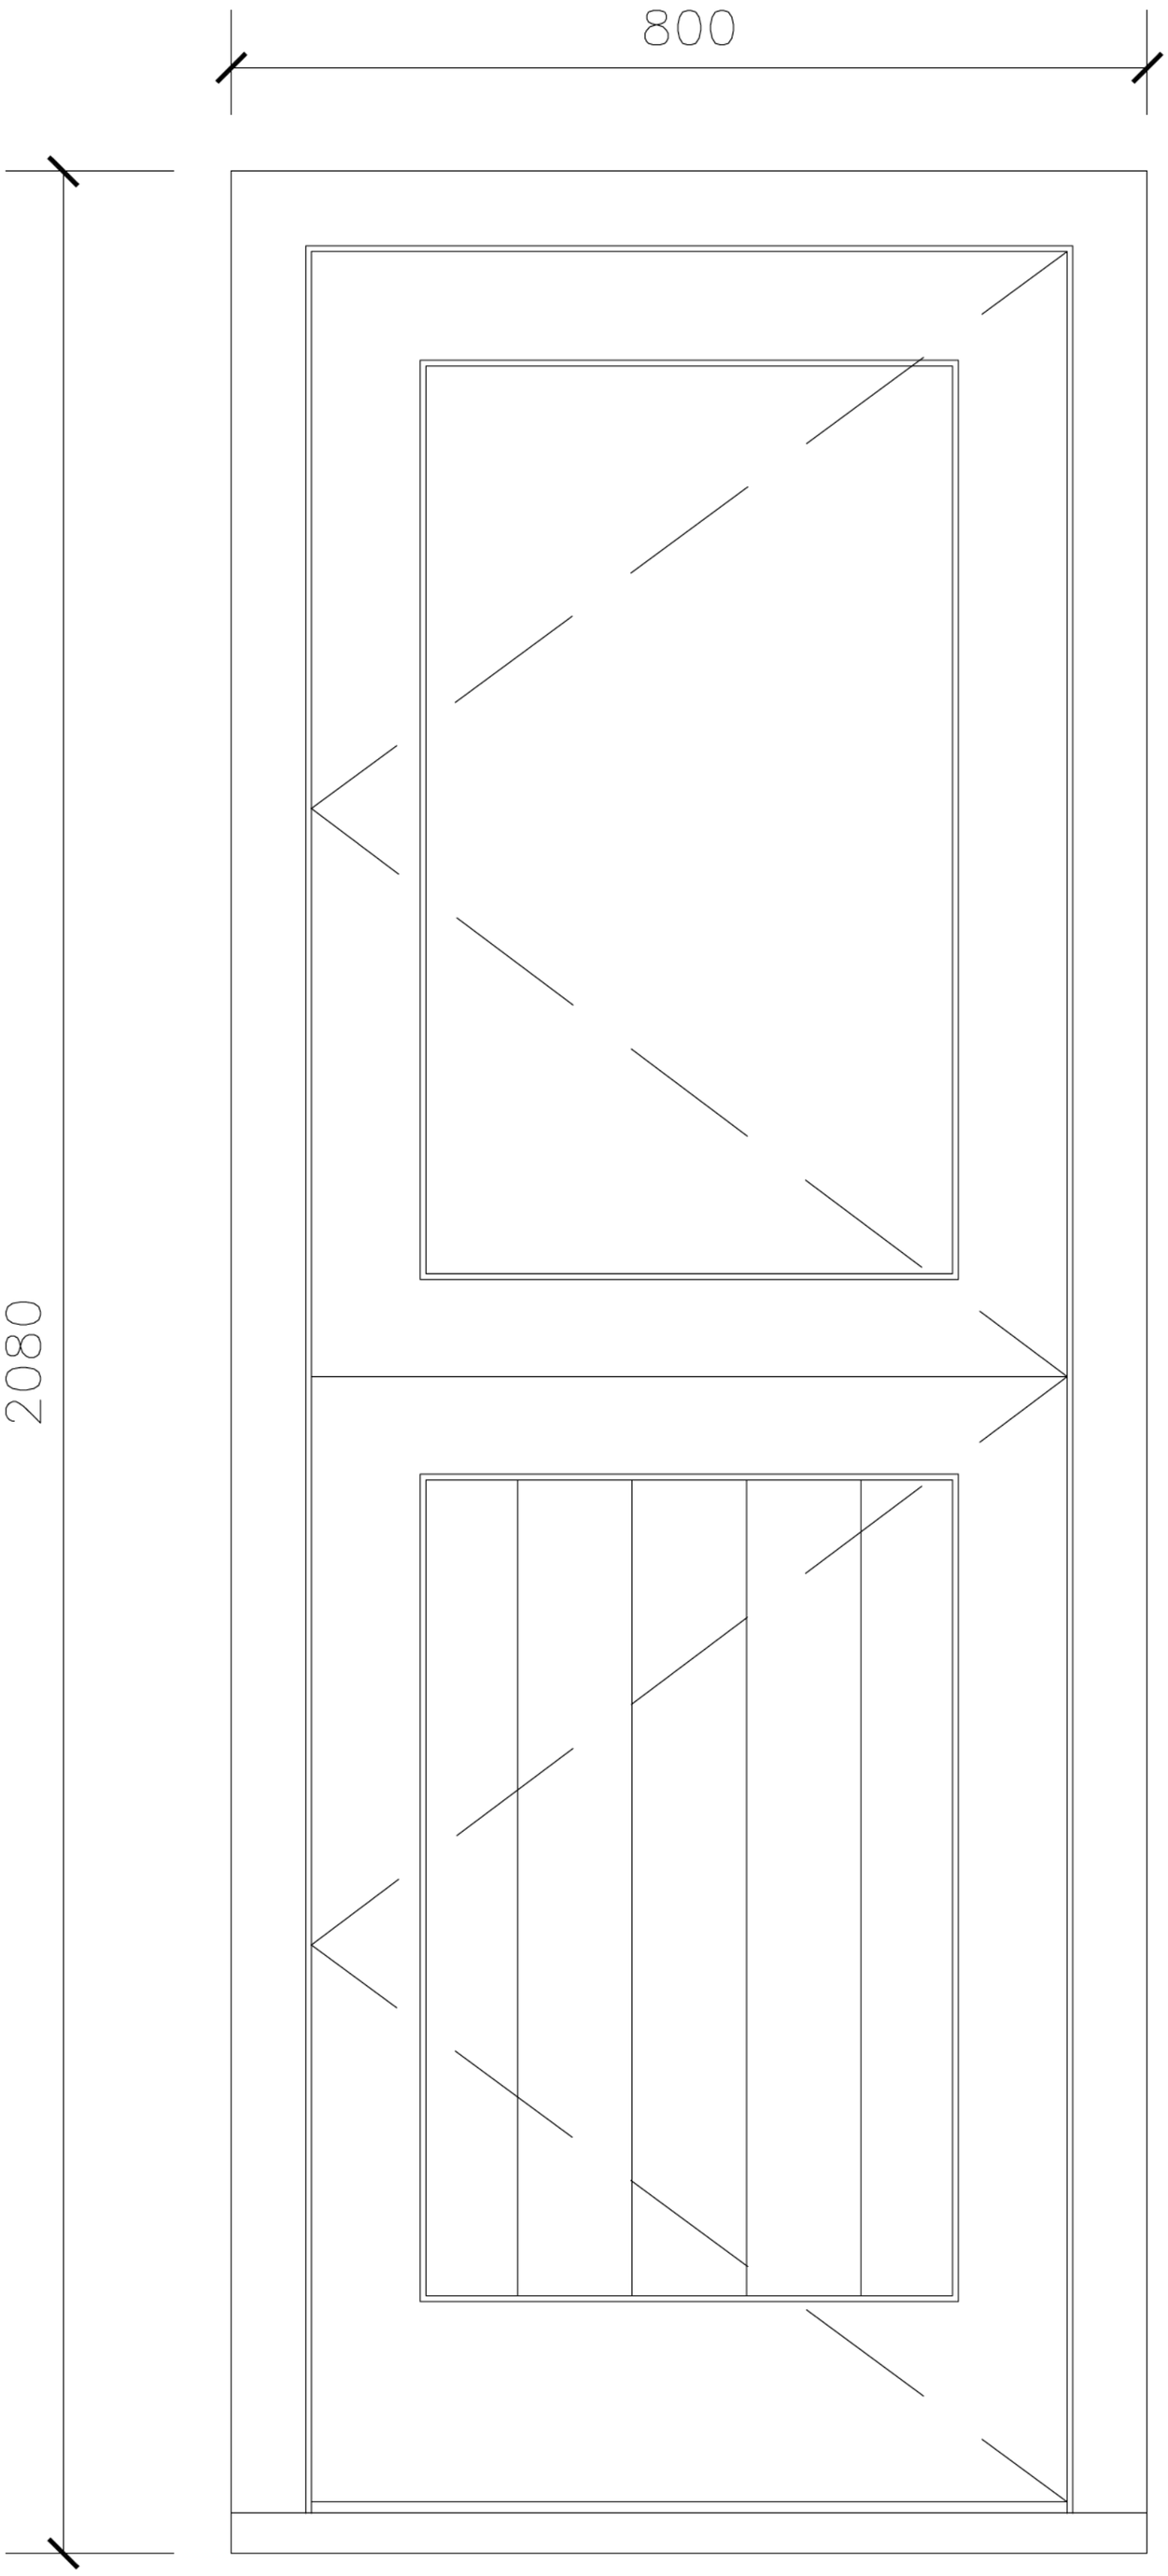


Kitchen door (inward opening)
Accoya with Finger jointed engineered Red Grandis Hardwood frame and solid Sapele hardwood cill with Heritage Double Glazed upper unit (4mm eco pane argon filled, black spacer, 4mm clear, 12mm overall thickness).
Ovolo frame moulding.
Veritical T+G panel lower with ovolo moulding.
White paint fininish colour RAL 9010.
Monkey tail fasterner and stays (antique black) nd 4 inch Std butt hinges, Regent black lever handle and multi-point locking system.

0 1 metres

DOOR ELEVATION
1:5 @ A2

MARTIN COWLING ARCHITECT LTD

SCALE 1:5@A2
DRAWN MC
DATE FEB 25
SITE 111 HIGH STREET BRAMPTON
TITLE DOOR ELEVATION

CONTRACTORS MUST CHECK ALL DIMENSIONS ON SITE, ONLY FIGURED DIMENSIONS ARE TO BE WORKED FROM DISCREPANCIES MUST BE REPORTED TO THE ARCHITECT BEFORE PROCEEDING. © THIS DRAWING IS COPYRIGHT

mobile [redacted]
email: [redacted]
MARTIN COWLING ARCHITECT LTD BA(hons) DipARCH
web: www.martincowlingarchitect.com

111HS/ SK04