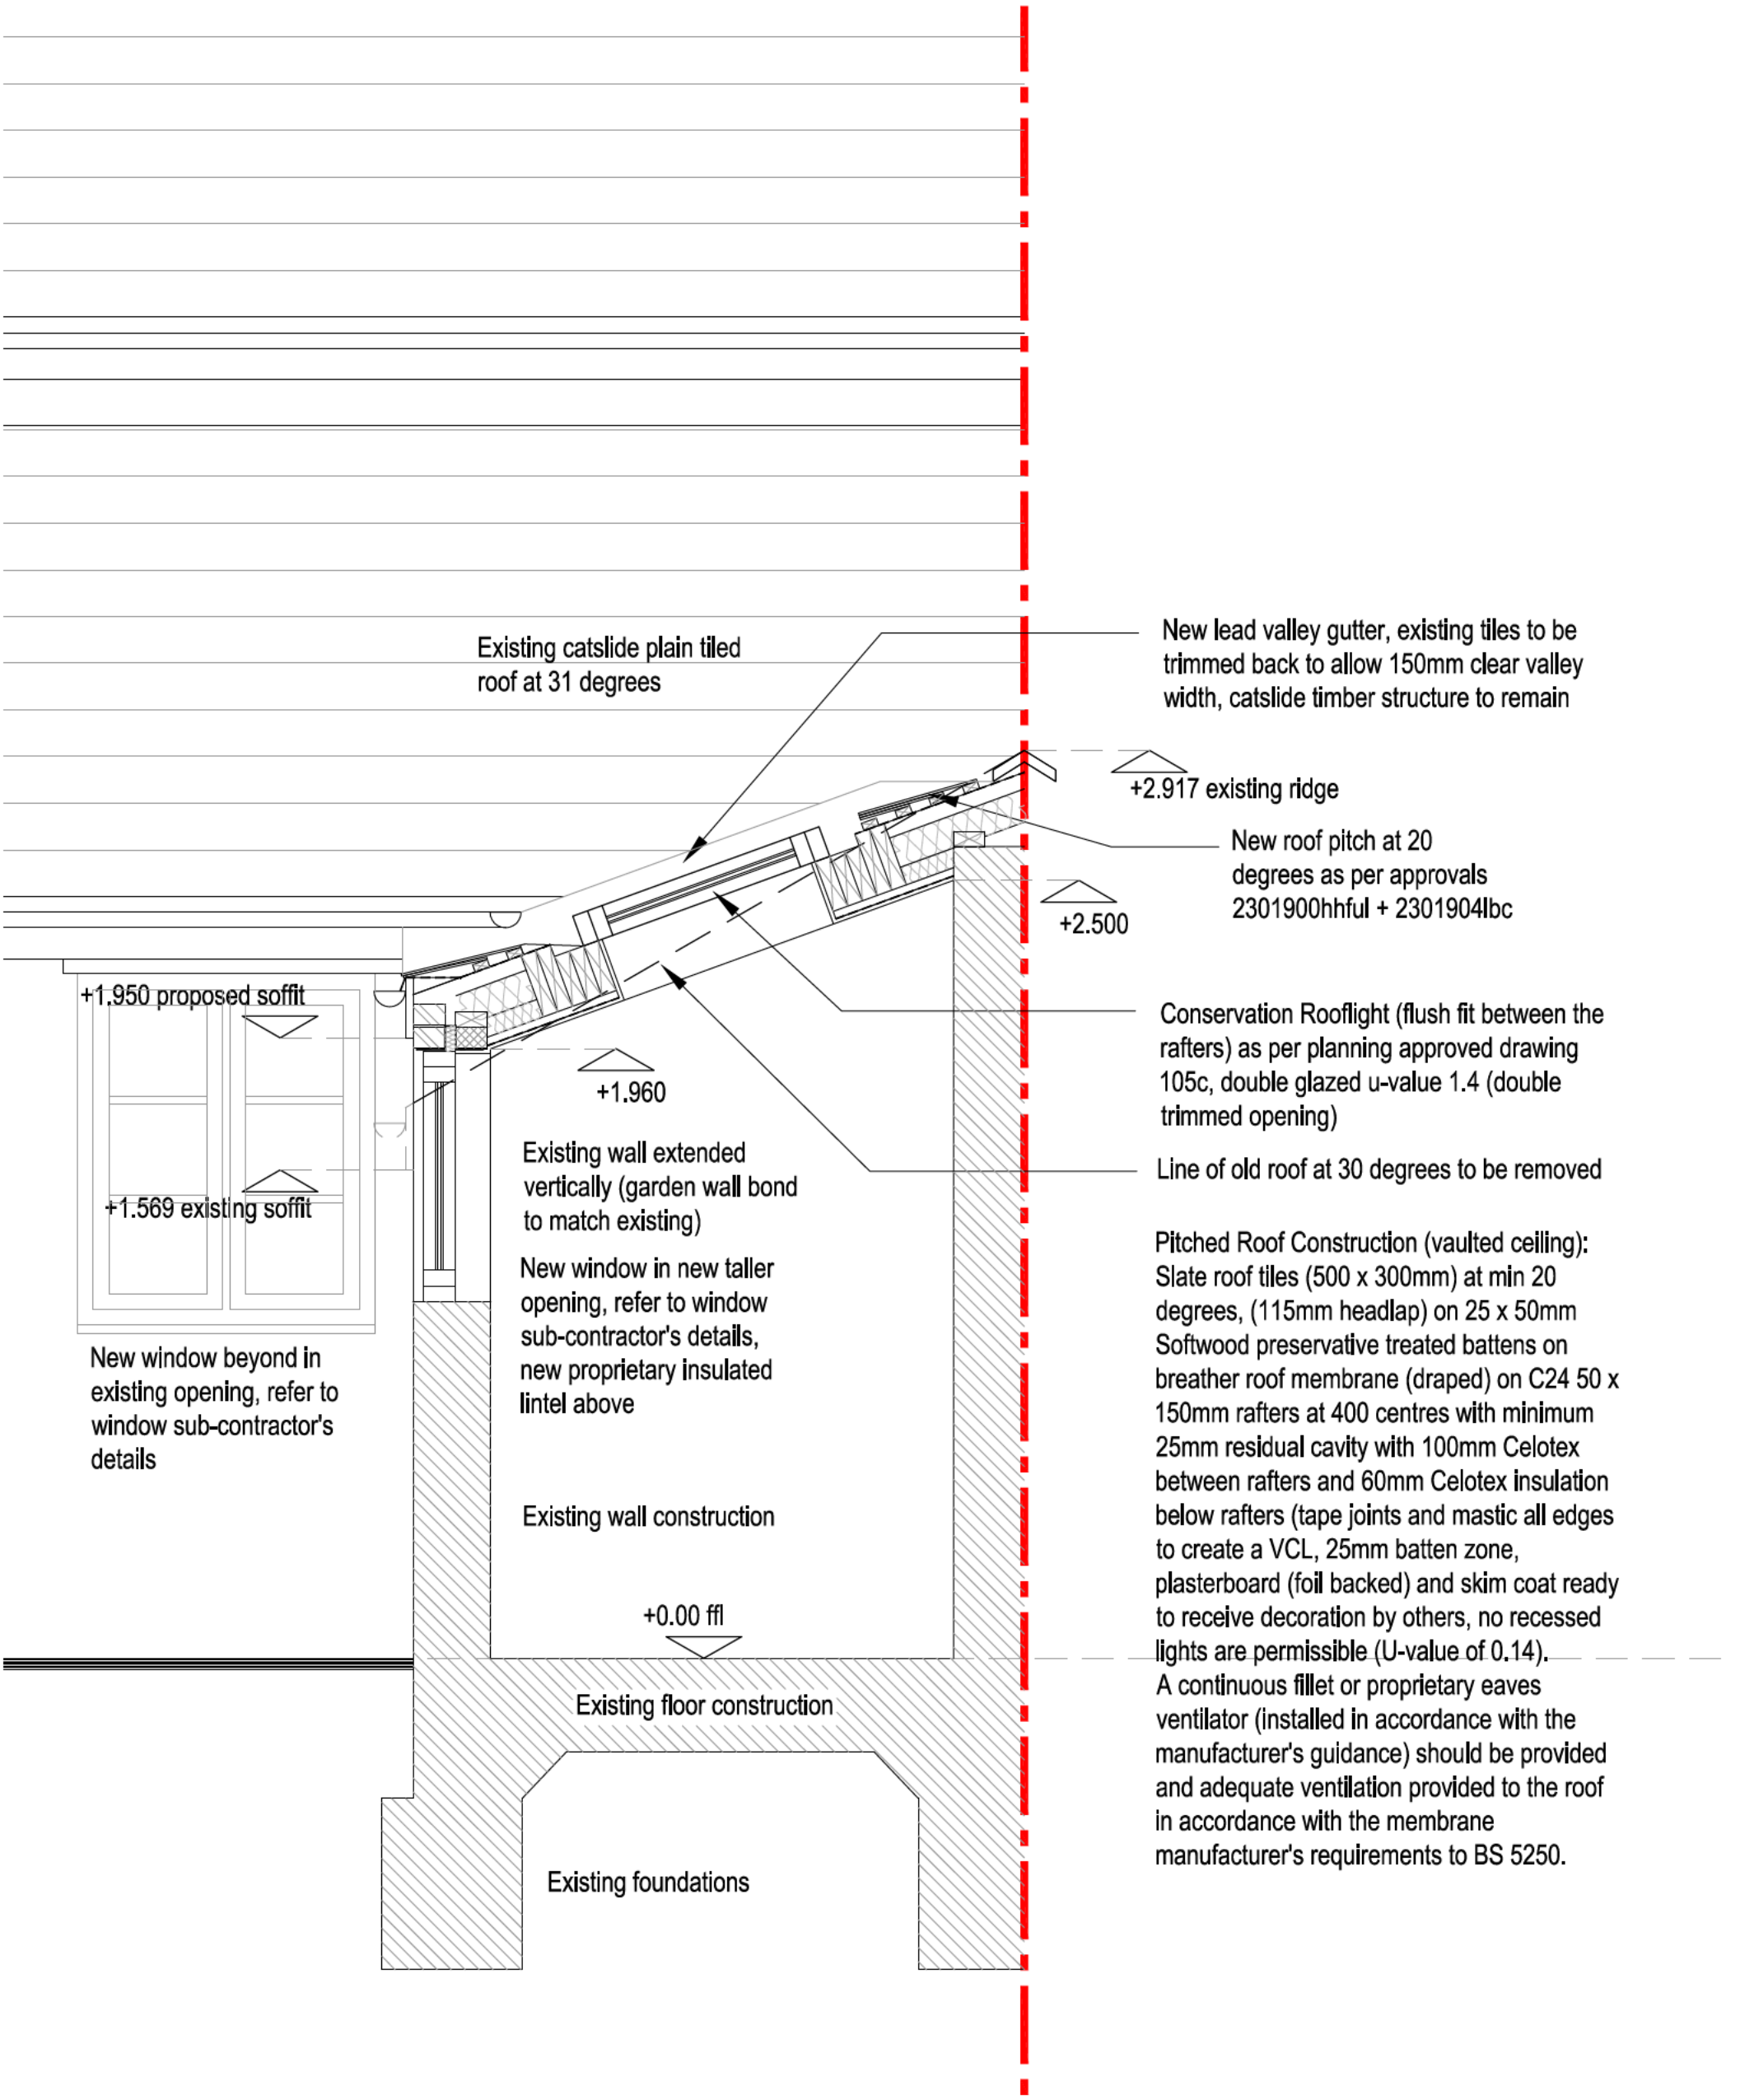


0 1 2 metres

BATHROOM ROOF GENERAL ARRANGEMENT SECTION - 1:20 @ A3

MARTIN COWLING ARCHITECT LTD

SCALE 1:20@A3

DRAWN MC

DATE FEB 25

SITE 111 HIGH STREET BRAMPTON

TITLE BATHROOM ROOF GENERAL ARRANGEMENT SECTION

CONTRACTORS MUST CHECK ALL DIMENSIONS ON SITE, ONLY FIGURED DIMENSIONS ARE TO BE WORKED FROM DISCREPANCIES MUST BE REPORTED TO THE ARCHITECT BEFORE PROCEEDING. © THIS DRAWING IS COPYRIGHT

mobile: [redacted]
email: [redacted]

MARTIN COWLING ARCHITECT LTD BA(hons) DIpARCH
web: www.martincowlingarchitect.com

111HS/ SK01A