
Scale 1:50 (20mm = 1 metre) | Scale 1:100 (10mm = 1 metre) | Scale 1:200 (10mm = 2 metres) | Scale 1:500 (10mm = 5 metres) | Scale 1:1250 (20mm = 25 metres)

NOTES :


IT IS THE CLIENTS AND/OR PRINCIPAL CONTRACTORS RESPONSIBILITY TO ENSURE ASBESTOS IS IDENTIFIED
SIDEY DESIGN WILL ASSUME THE ROLE OF 'PRINCIPAL DESIGNER' THROUGH PRE-CONSTRUCTION PHASE UNDER CDM REGULATIONS. UNLESS CONTRACTED TO DO SO, SIDEY DESIGN WILL NOT ACT AS THE 'PRINCIPAL CONTRACTOR'.
ALL DIMENSIONS TO BE CHECKED ON SITE. ANY DISCREPANCIES TO BE RAISED WITH SIDEY DESIGN ASSOCIATES BEFORE WORK COMMENCES. DO NOT SCALE EXCEPT FOR THE PURPOSES OF PLANNING.
THIS DRAWING IS TO BE READ IN CONJUNCTION WITH STRUCTURAL ENGINEERS INFORMATION AND CALCULATIONS
SIDEY DESIGN ASSOCIATES ARE A PROUD MEMBER OF THE CHARTERED INSTITUTE OF ARCHITECTURAL TECHNOLOGISTS

DRAWING SIZE A1


CIAT

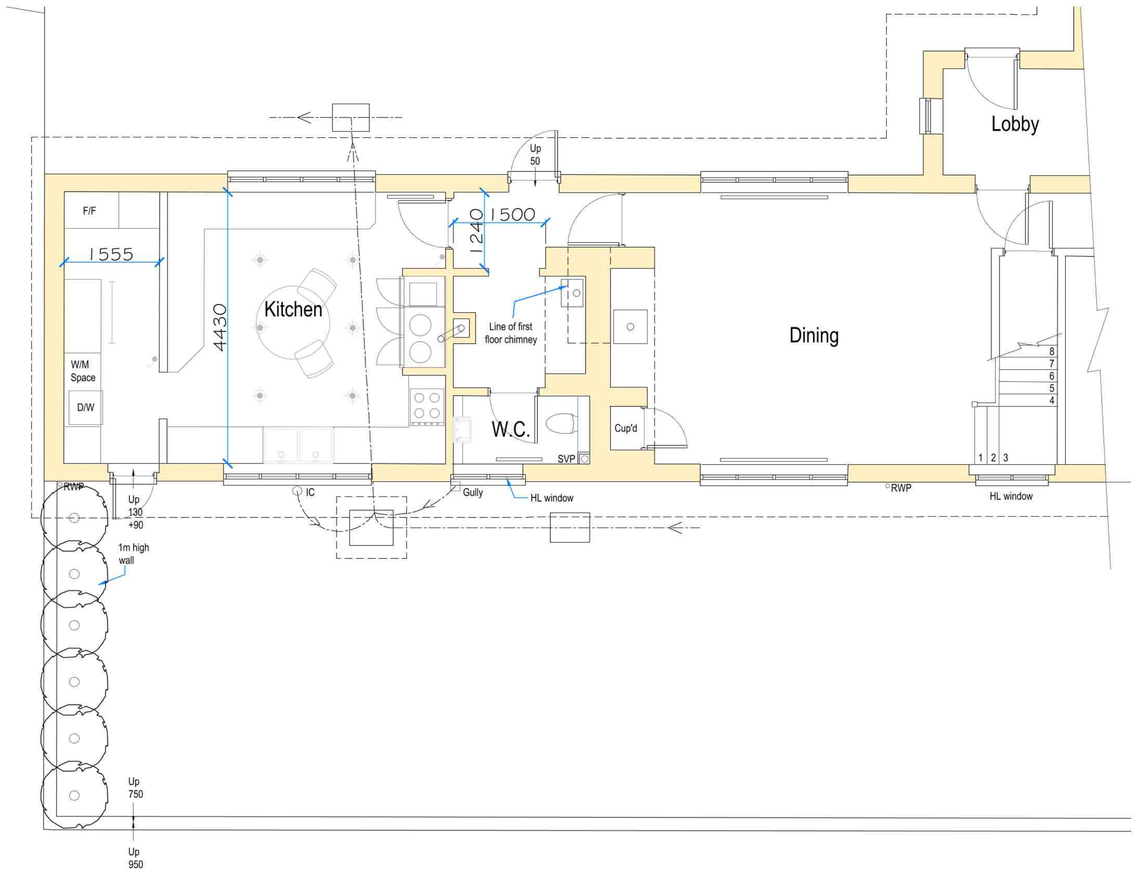

Existing Part Ground Floor Plan Scale 1:100

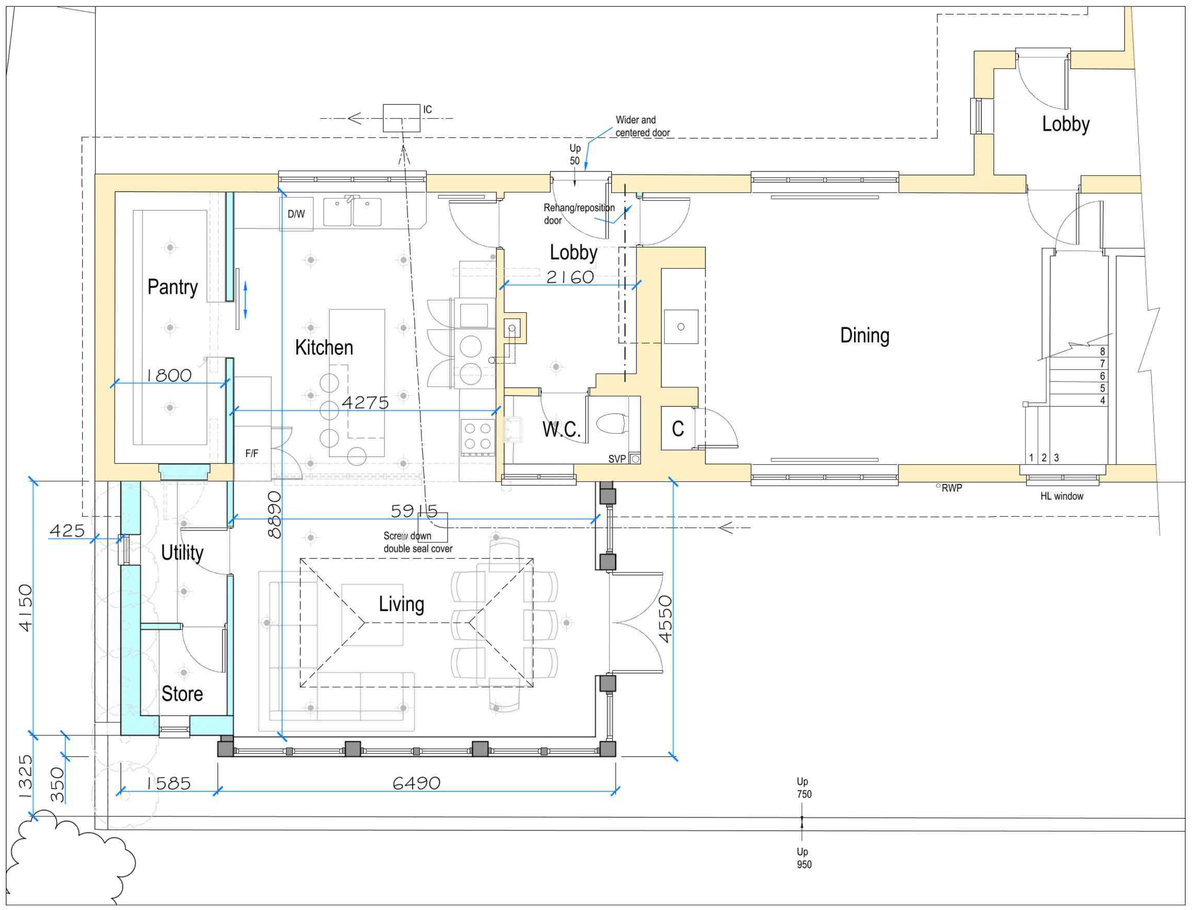


Proposed Part Ground Floor Plan

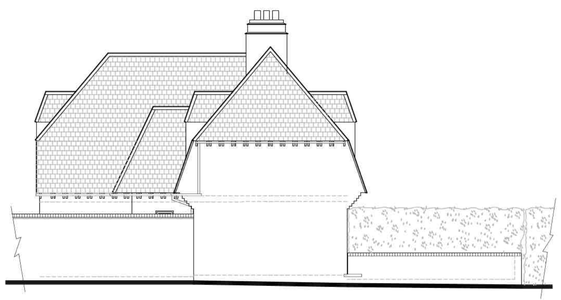

Existing North Elevation Scale 1:100



Existing West Elevation

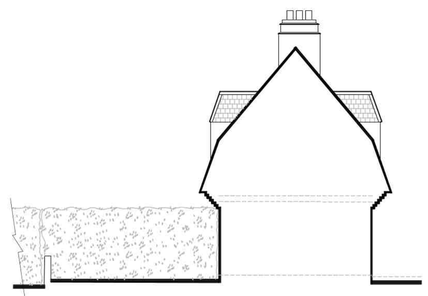


Existing Part South Elevation



Proposed North Elevation Scale 1:100



Proposed West Elevation

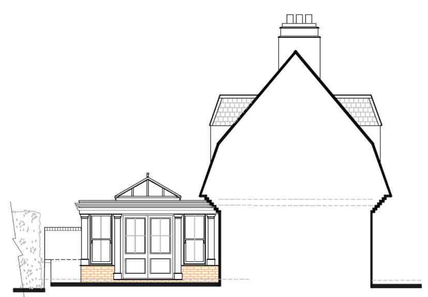

Proposed Part South Elevation

Rev A: Dimensions added to Proposed Elevations. PW 24.02.25.

Sidey Design © ARCHITECTURE
10 MARKET SQUARE, HIGHAM FERRERS, NN10 8BT
TEL: 01933 317967 FAX: 01933 311161
EMAIL: enquiries@sideydesign.co.uk
WEBSITE: www.sideydesign.co.uk

Drawing Status

PLANNING

Client
Mr & Mrs D. Cuming

Title
Proposed Rear Extension & Internal Alterations at Hill Farm Cottage, Church Road, Grafham PE28 0BE

Drawing
Existing Plans & Elevations
Proposed Plans & Elevations

Date	Drawn	Checked	Scale	Drawing No.	Rev.
Feb '25	GS	JMS	As Stated	24-086-01	A