
KEY

- Indicates Existing Furniture to be refurbished
- Indicates New Furniture
- Indicates Existing Furniture with no works undertaken
- Indicates New Festoon lighting
- Indicates External Covered Area
- Heater — Indicates New external heaters
- STRETCHED TENT FABRIC 'CHINO' COLOUR.

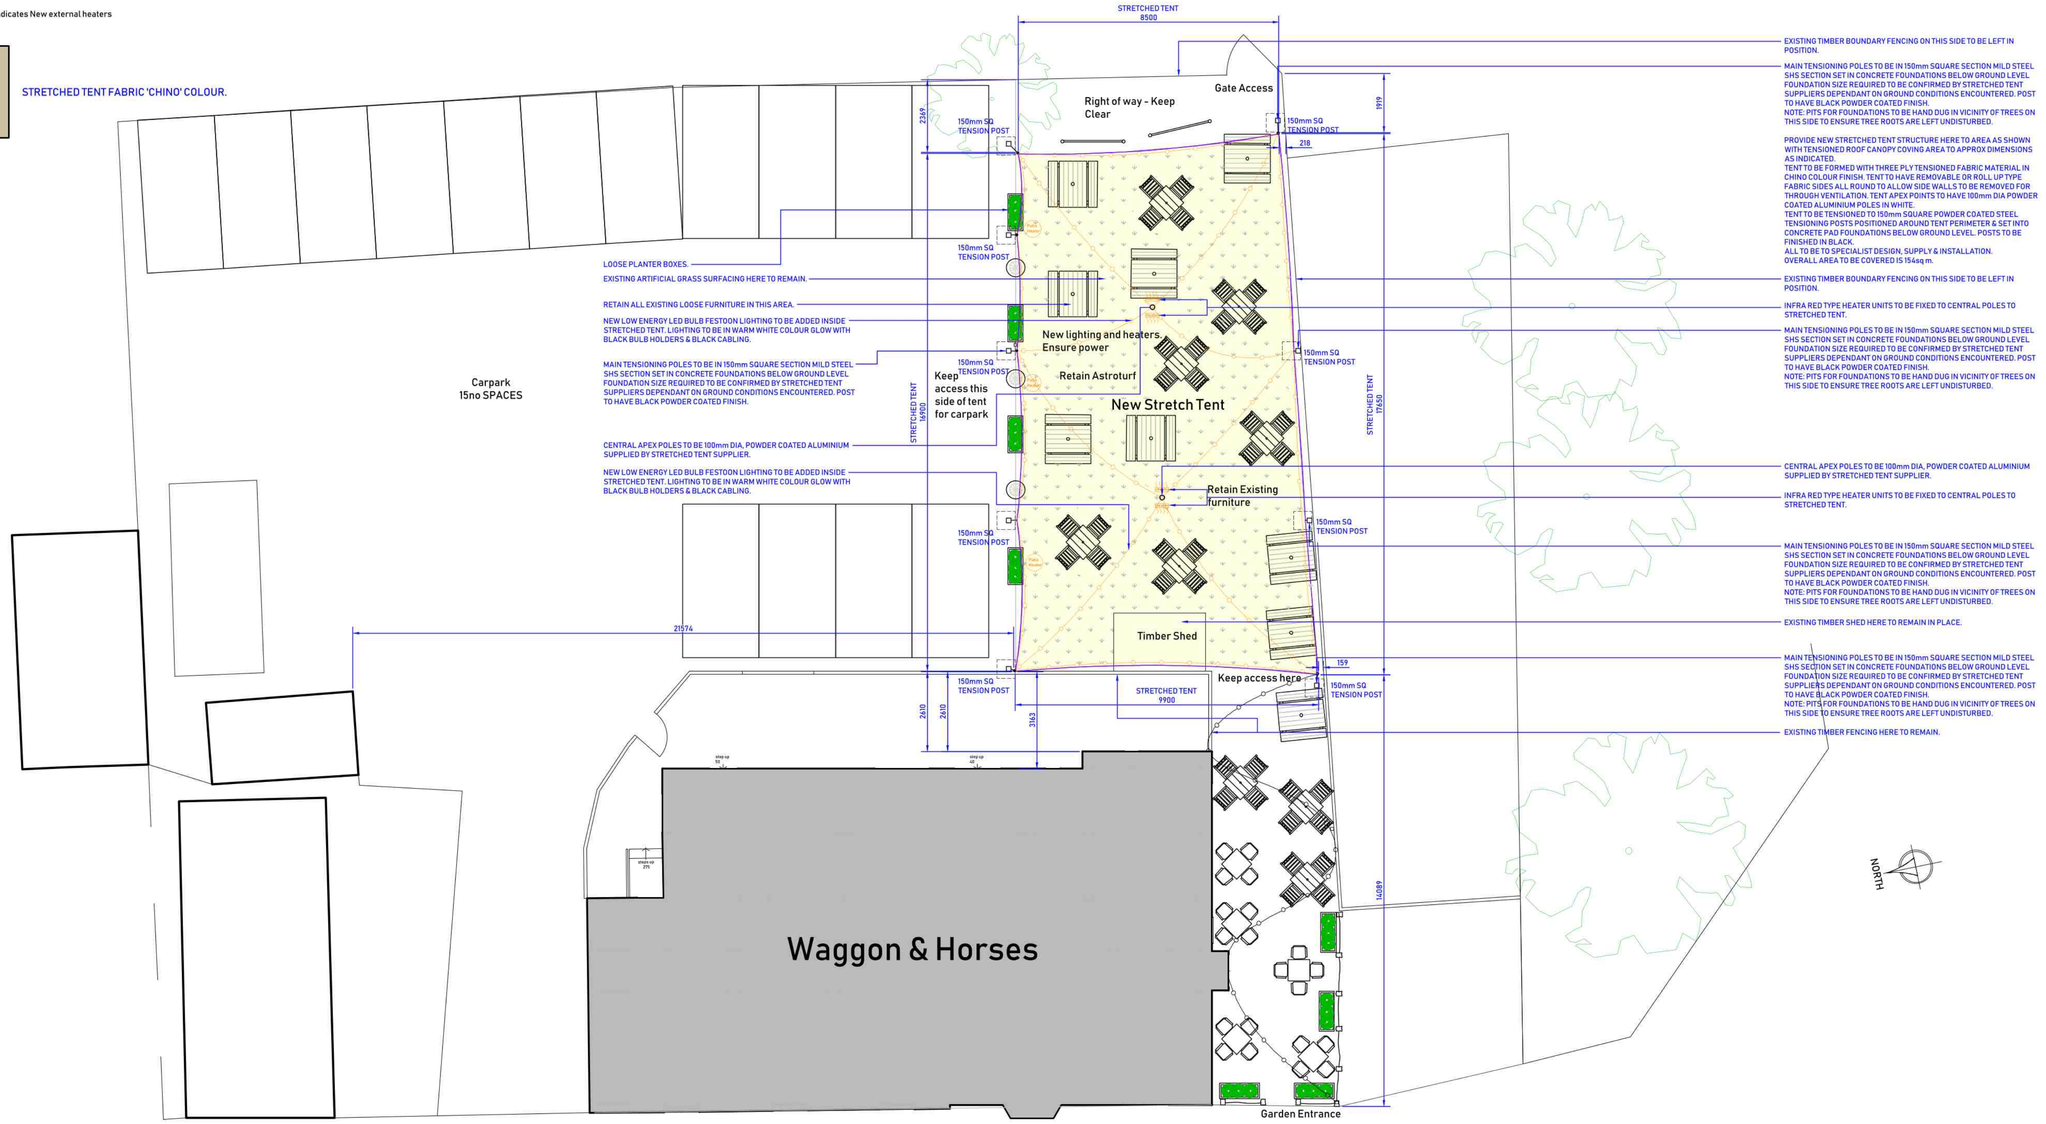

0 1.0m 2.0m 3.0m 4.0m 5.0m 6.0m 7.0m 8.0m 9.0m 10.0m
0.5m
Scalebar 1:100

Copyright.
This drawing and design and all the information contained therein is the sole copyright of SODA Ltd, and reproduction in any form is forbidden unless permission is obtained in writing.

Revision:
A. ADDITIONAL DIMENSIONS ADDED TO DRAWING. (13.01.24). RGC.

Scale: 1:100 @ A1	Date: Dec 24	Drawn by: JMF/RGC
Job title: Waggon & Horses 184 Great North Road, Eaton Socon St. Neots, PE19 8EF	Drawing title: External Area Layout as Proposed	Client: Punch
	Drawing Number: 1317-P-101A	

The Studio, Sovereign House,
Wakefield WF2 8EF
01924 372654 studio@sodagroup.co.uk

SODA