DISCLAIMER:

This drawing is the property of the applicant and is issued on the condition that it is not reproduced, disclosed or copied to any individual without written consent from the applicant.

No Dimensions are to be scaled from this drawing EXCEPT FOR PLANNING PURPOSES.

© COPYRIGHT MT ARCHITECTURE LTD

Issued for:

Rev:	Date:	Details:	Drawn:	Checked:
A	13.05.25	MINOR MODIFICATIONS.	MRT	MRT

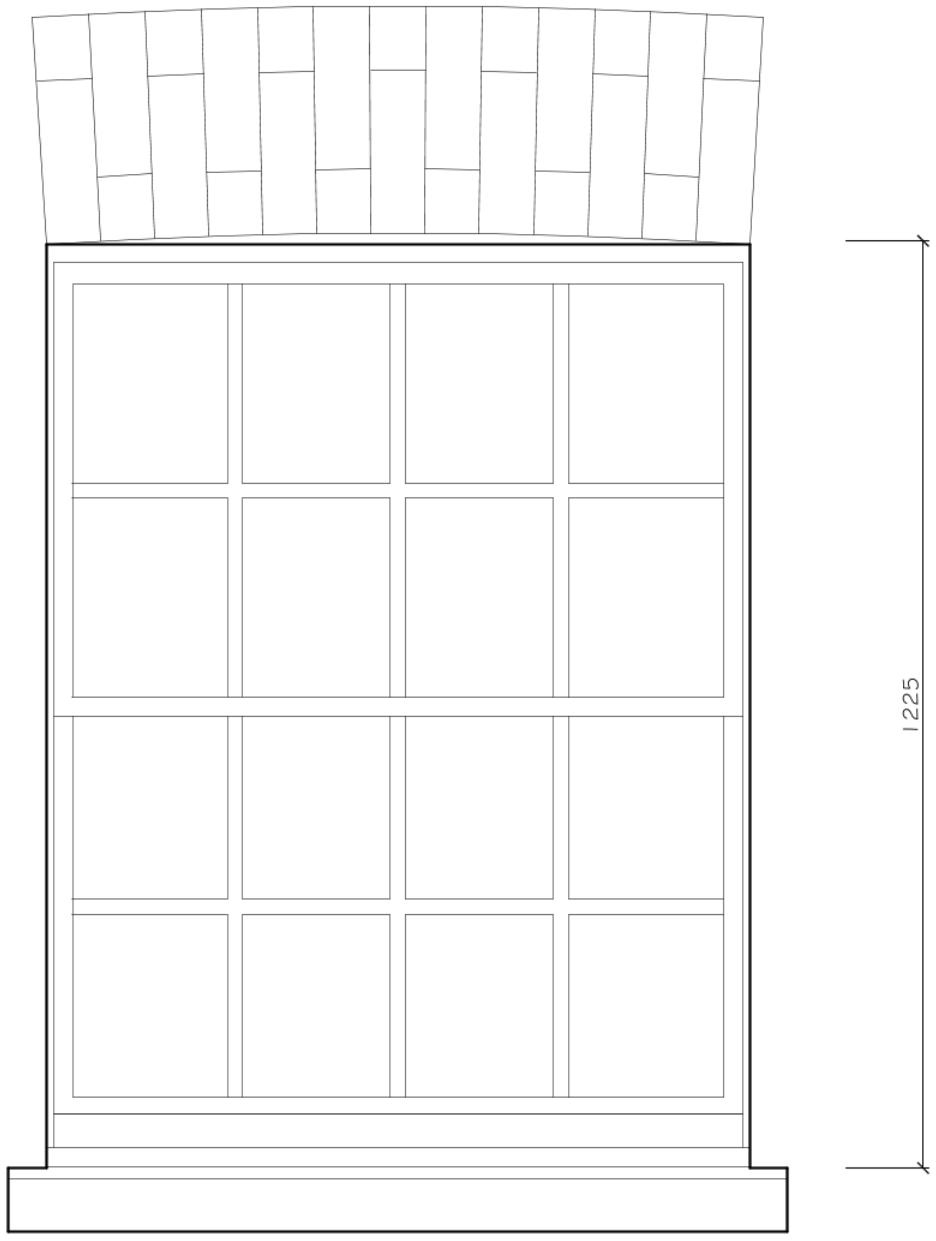

EXISTING ELEVATION
1:10

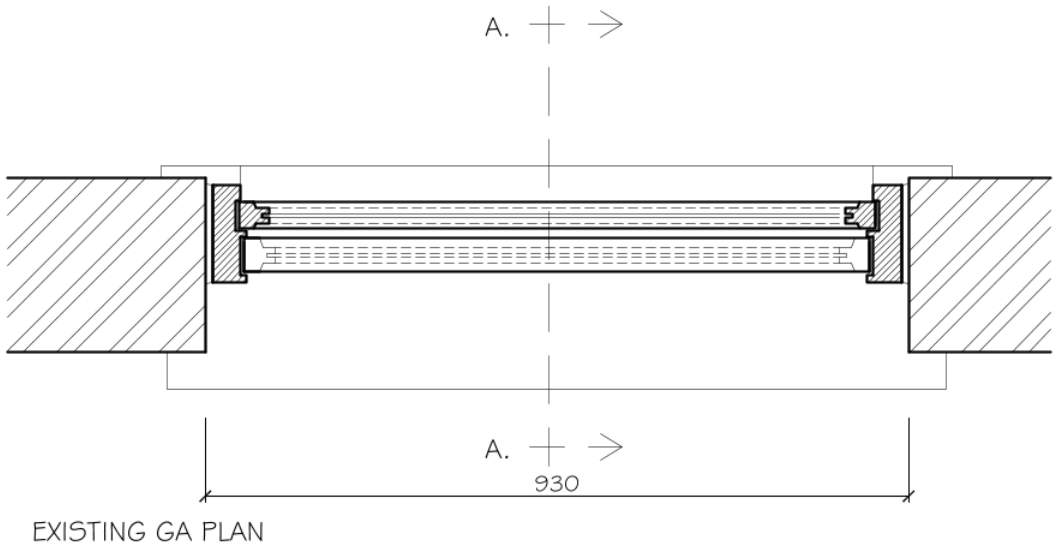

EXISTING GA PLAN
1:10

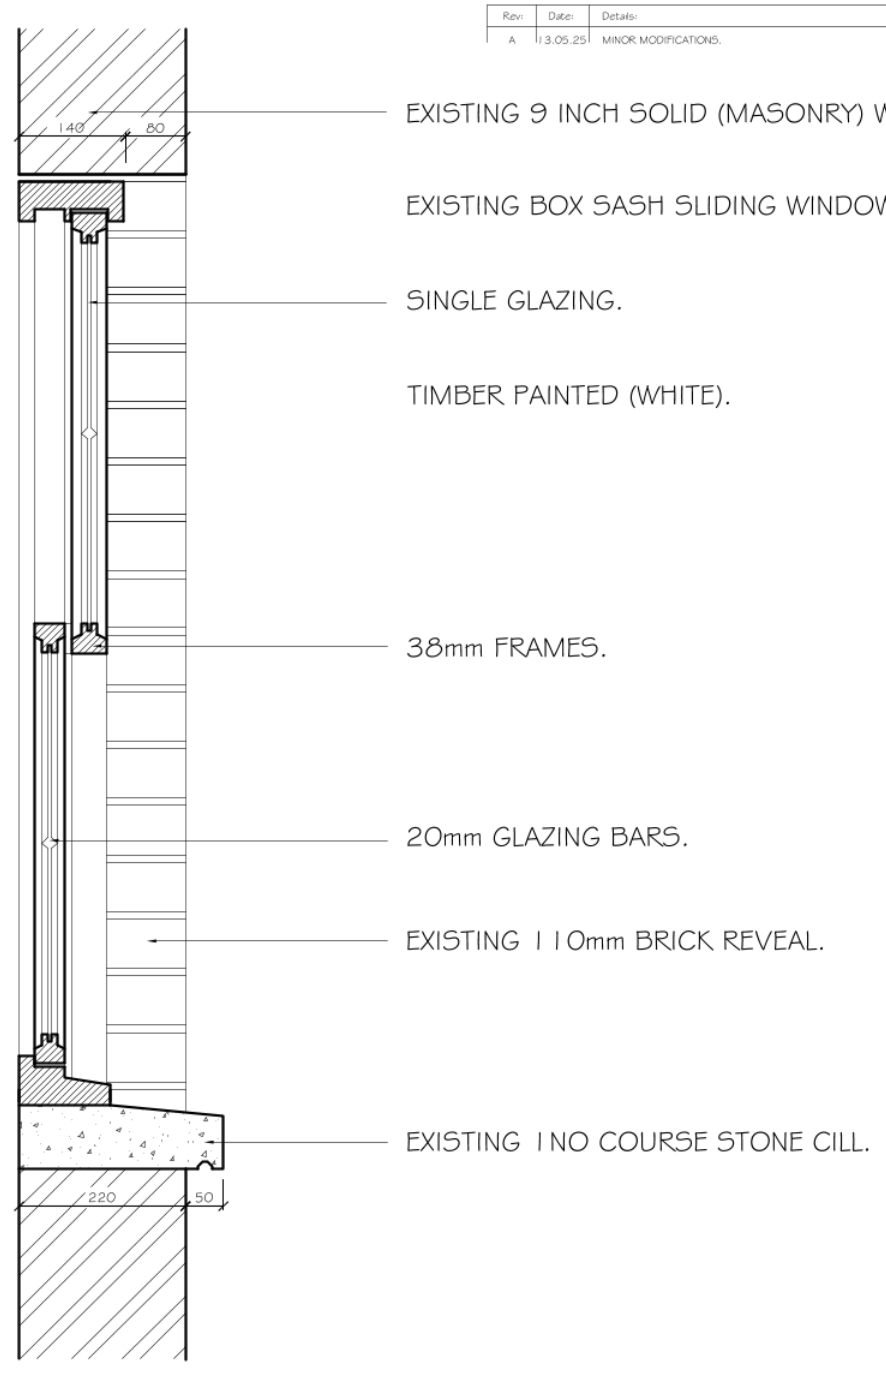

EXISTING PROFILE SECTION
1:10

MTArchitecture Ltd
DEPENDABLE ARCHITECTURAL SERVICES
7 Ream Close, Eynesbury, St Neots, Cambridgeshire PE192HE
www.mt-architectureltd.co.uk / info@mt-architectureltd.co.uk
01480 474708 / 07921504260

Scale: 1:10@A3	Drawing Title: EXISTING FRONT WINDOWS PLAN, ELEVATION & SECTIONAL DETAILS.
Date: APRIL 2025	Project Title: Ms RACHEL TEMPLE & MR JAMIE BONESS, 17 TAYLORS LANE, BUCKDEN PE195UP.
Drawing no: 025033/11	Revision: A