

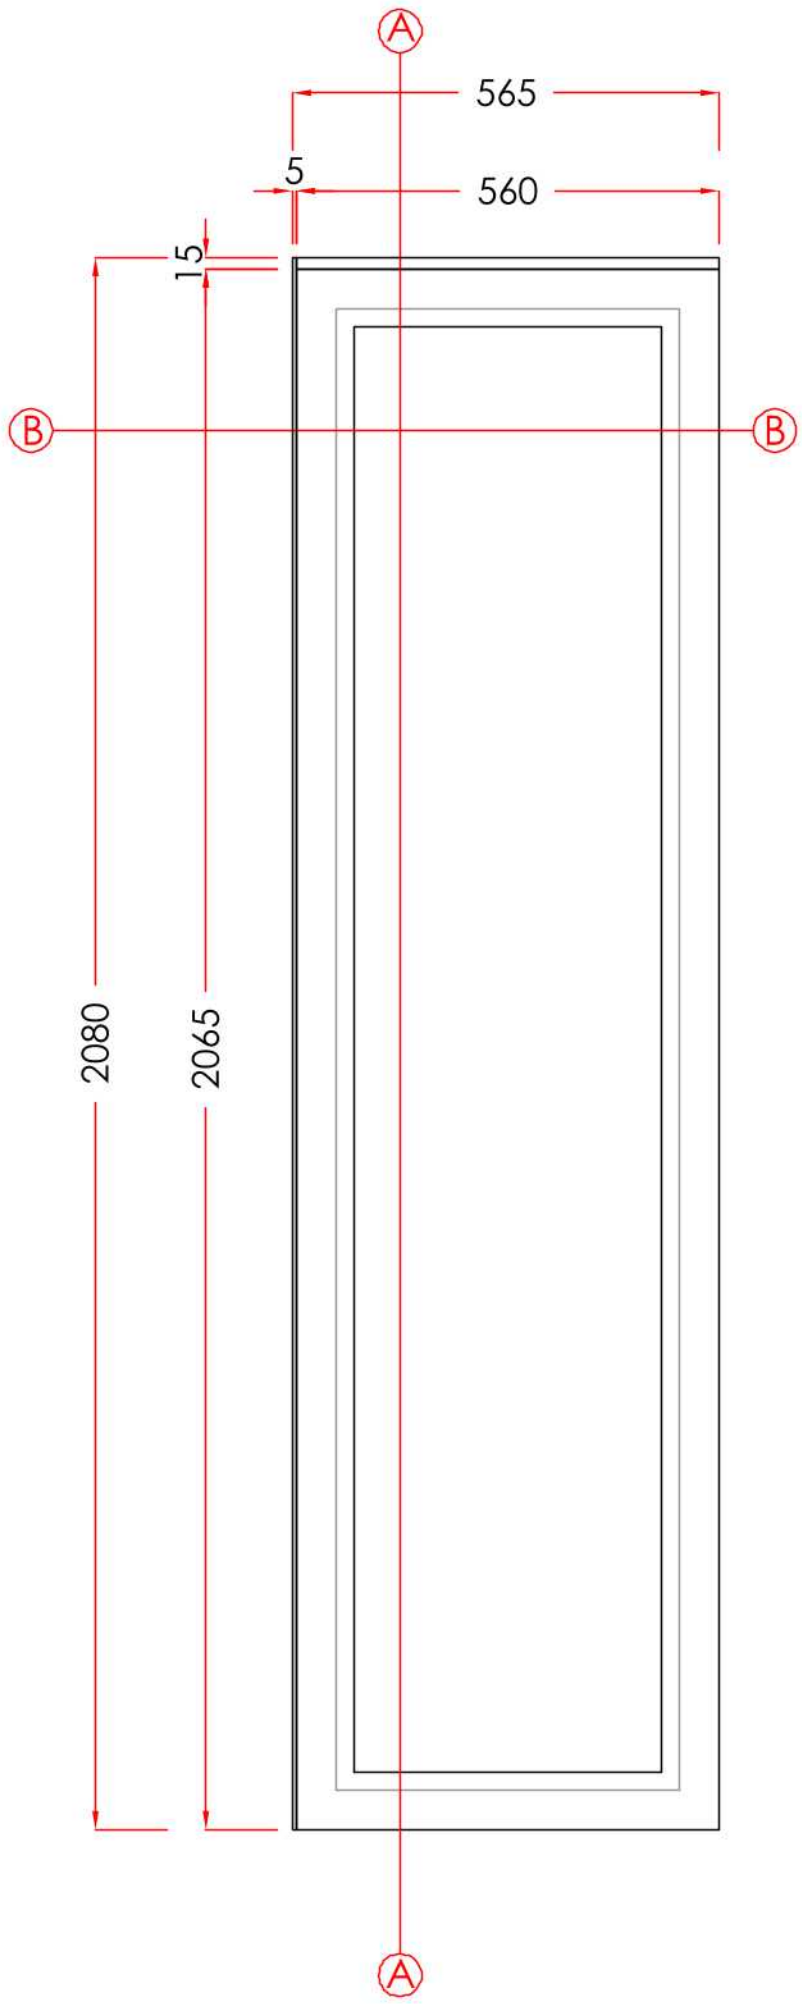


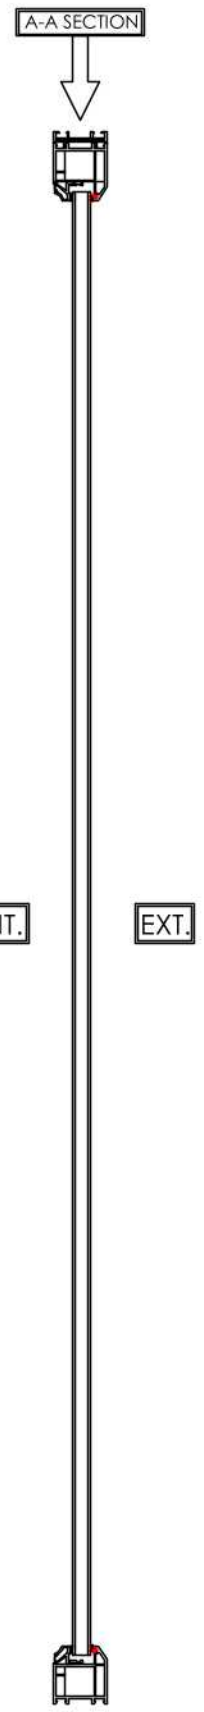

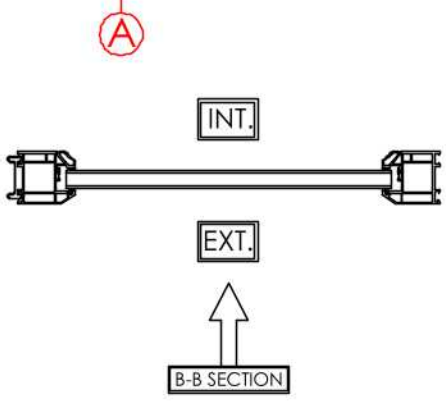

10. DINING ROOM

MATERIAL - PVCu
INTERNAL & EXTERNAL COLOUR - WHITE
GLAZING - 24MM SEALED UNITS

Scale - 1:10
(Produced on A3 Paper)

Drawers Initials: SF

Sheet 10 Of 10

CONTRACT No.: 30428084 **date:** 08/11/2024

PROPOSED: WINDOW REPLACEMENT
AT: (INSTALLATION ADDRESS)
27 HIGH STREET
EARITH
HUNTINGDON
CAMBRIDGESHIRE, PE28 3PP

V1 September 2024

Anglian Home Improvements

VIEWED EXTERNALLY

THESE DRAWINGS ARE THE PROPERTY OF ANGLIAN HOME IMPROVEMENTS AND MUST NOT BE USED, DISTRIBUTED, LOANED OR COPIED WITHOUT THE EXPRESS PERMISSION OF ANGLIAN HOME IMPROVEMENTS.

Scale Bar 1:10(mm)

0 100 200 300 400 500 600 700 800 900 1000 1100 1200 1300