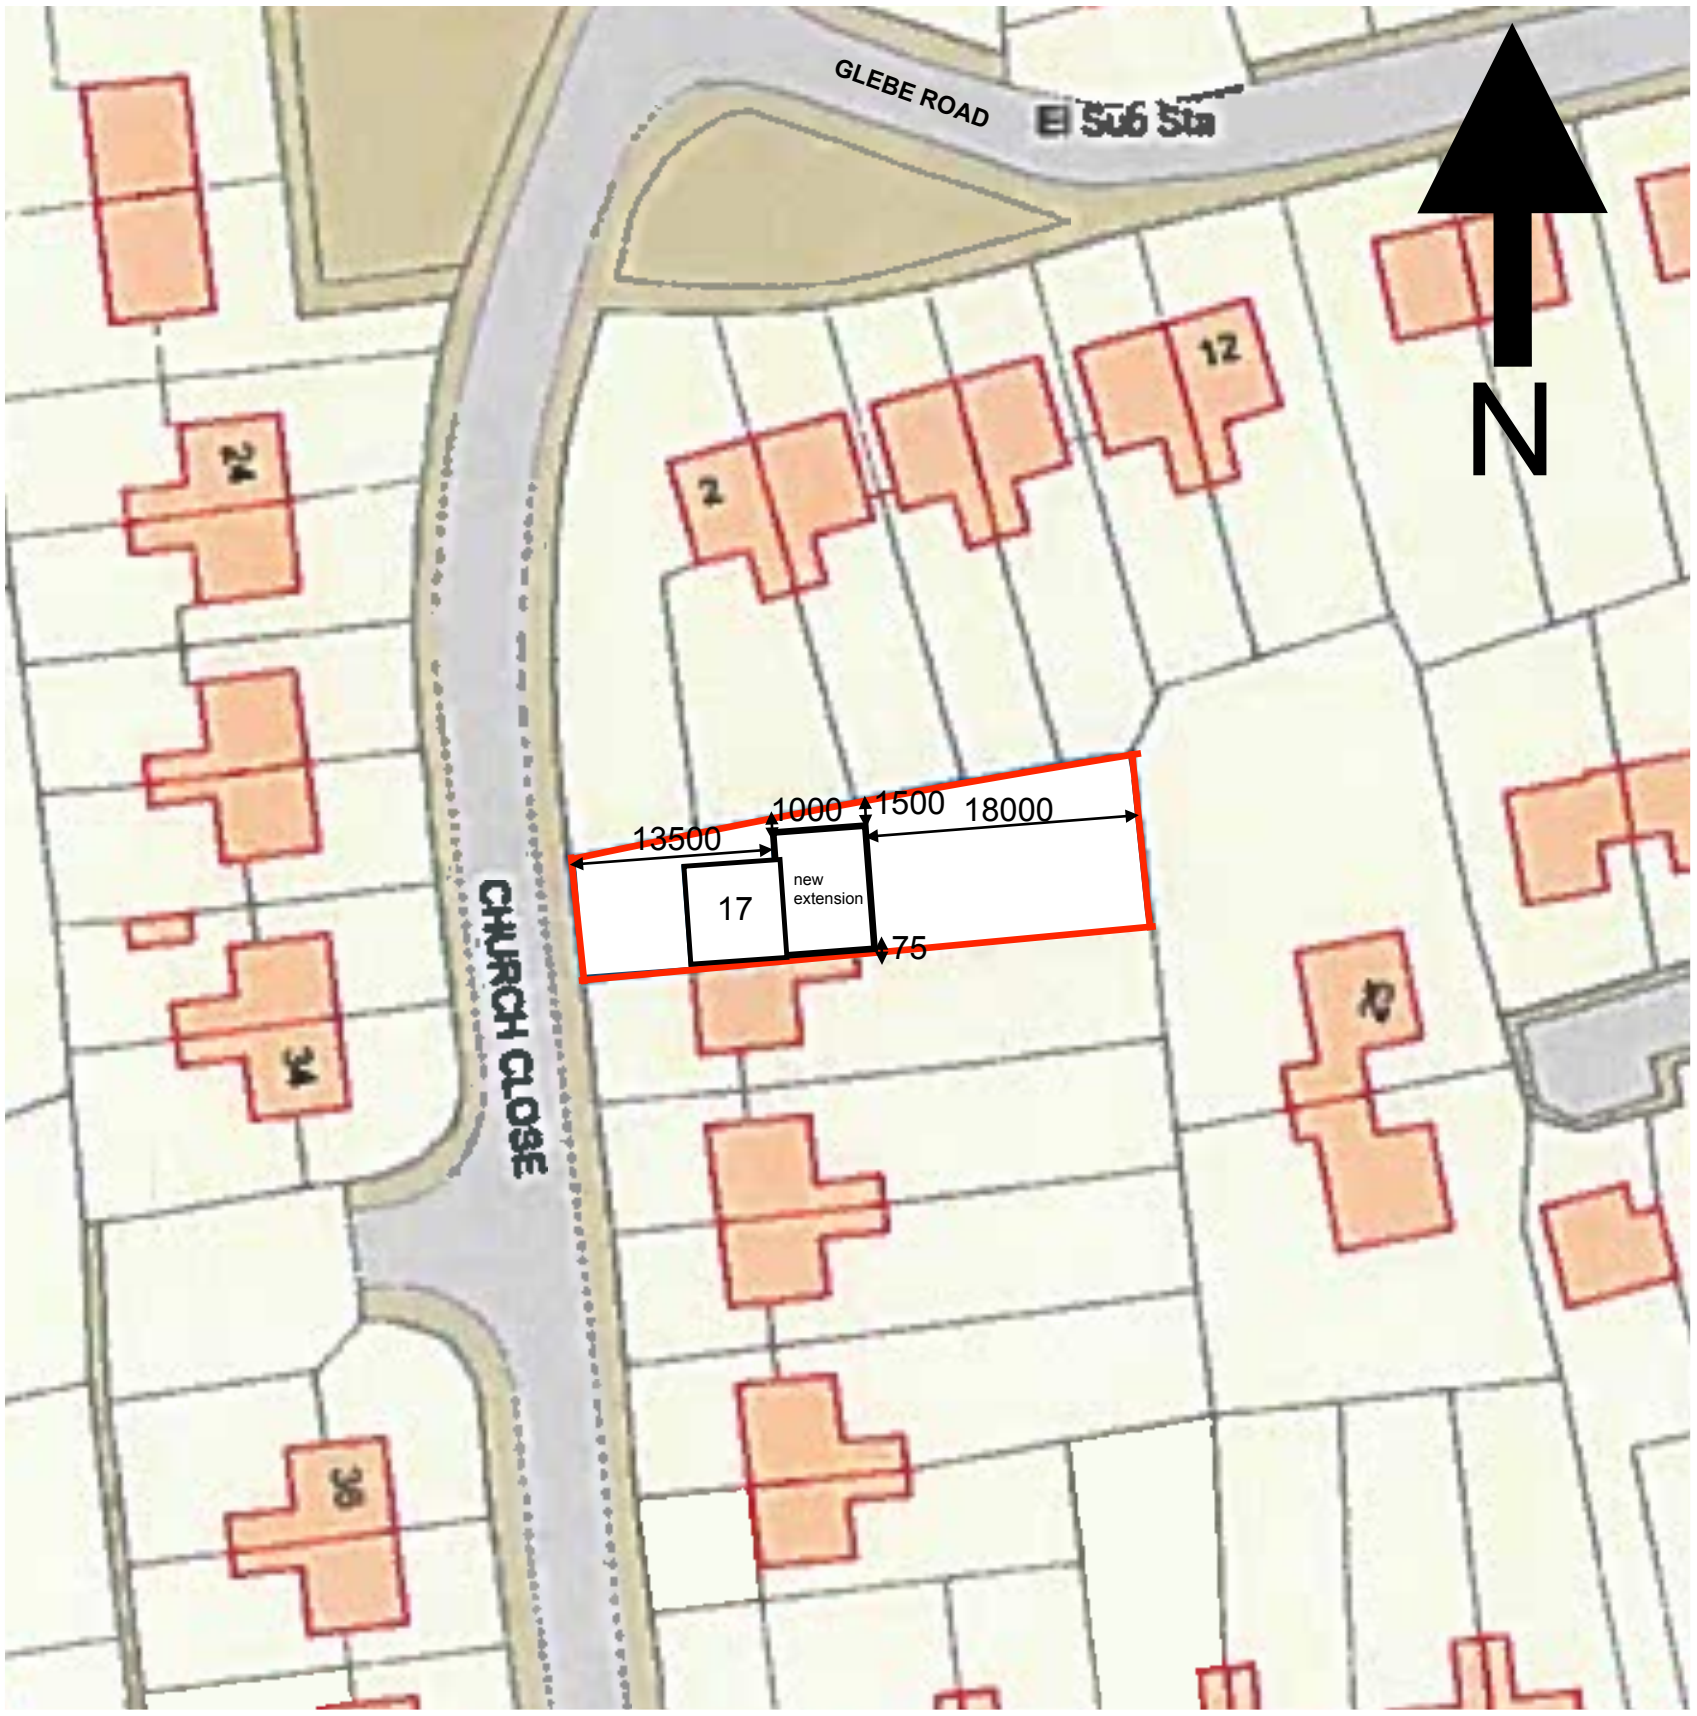


17 Church Close Site Plan As Proposed

Drawing No. 17CC/1