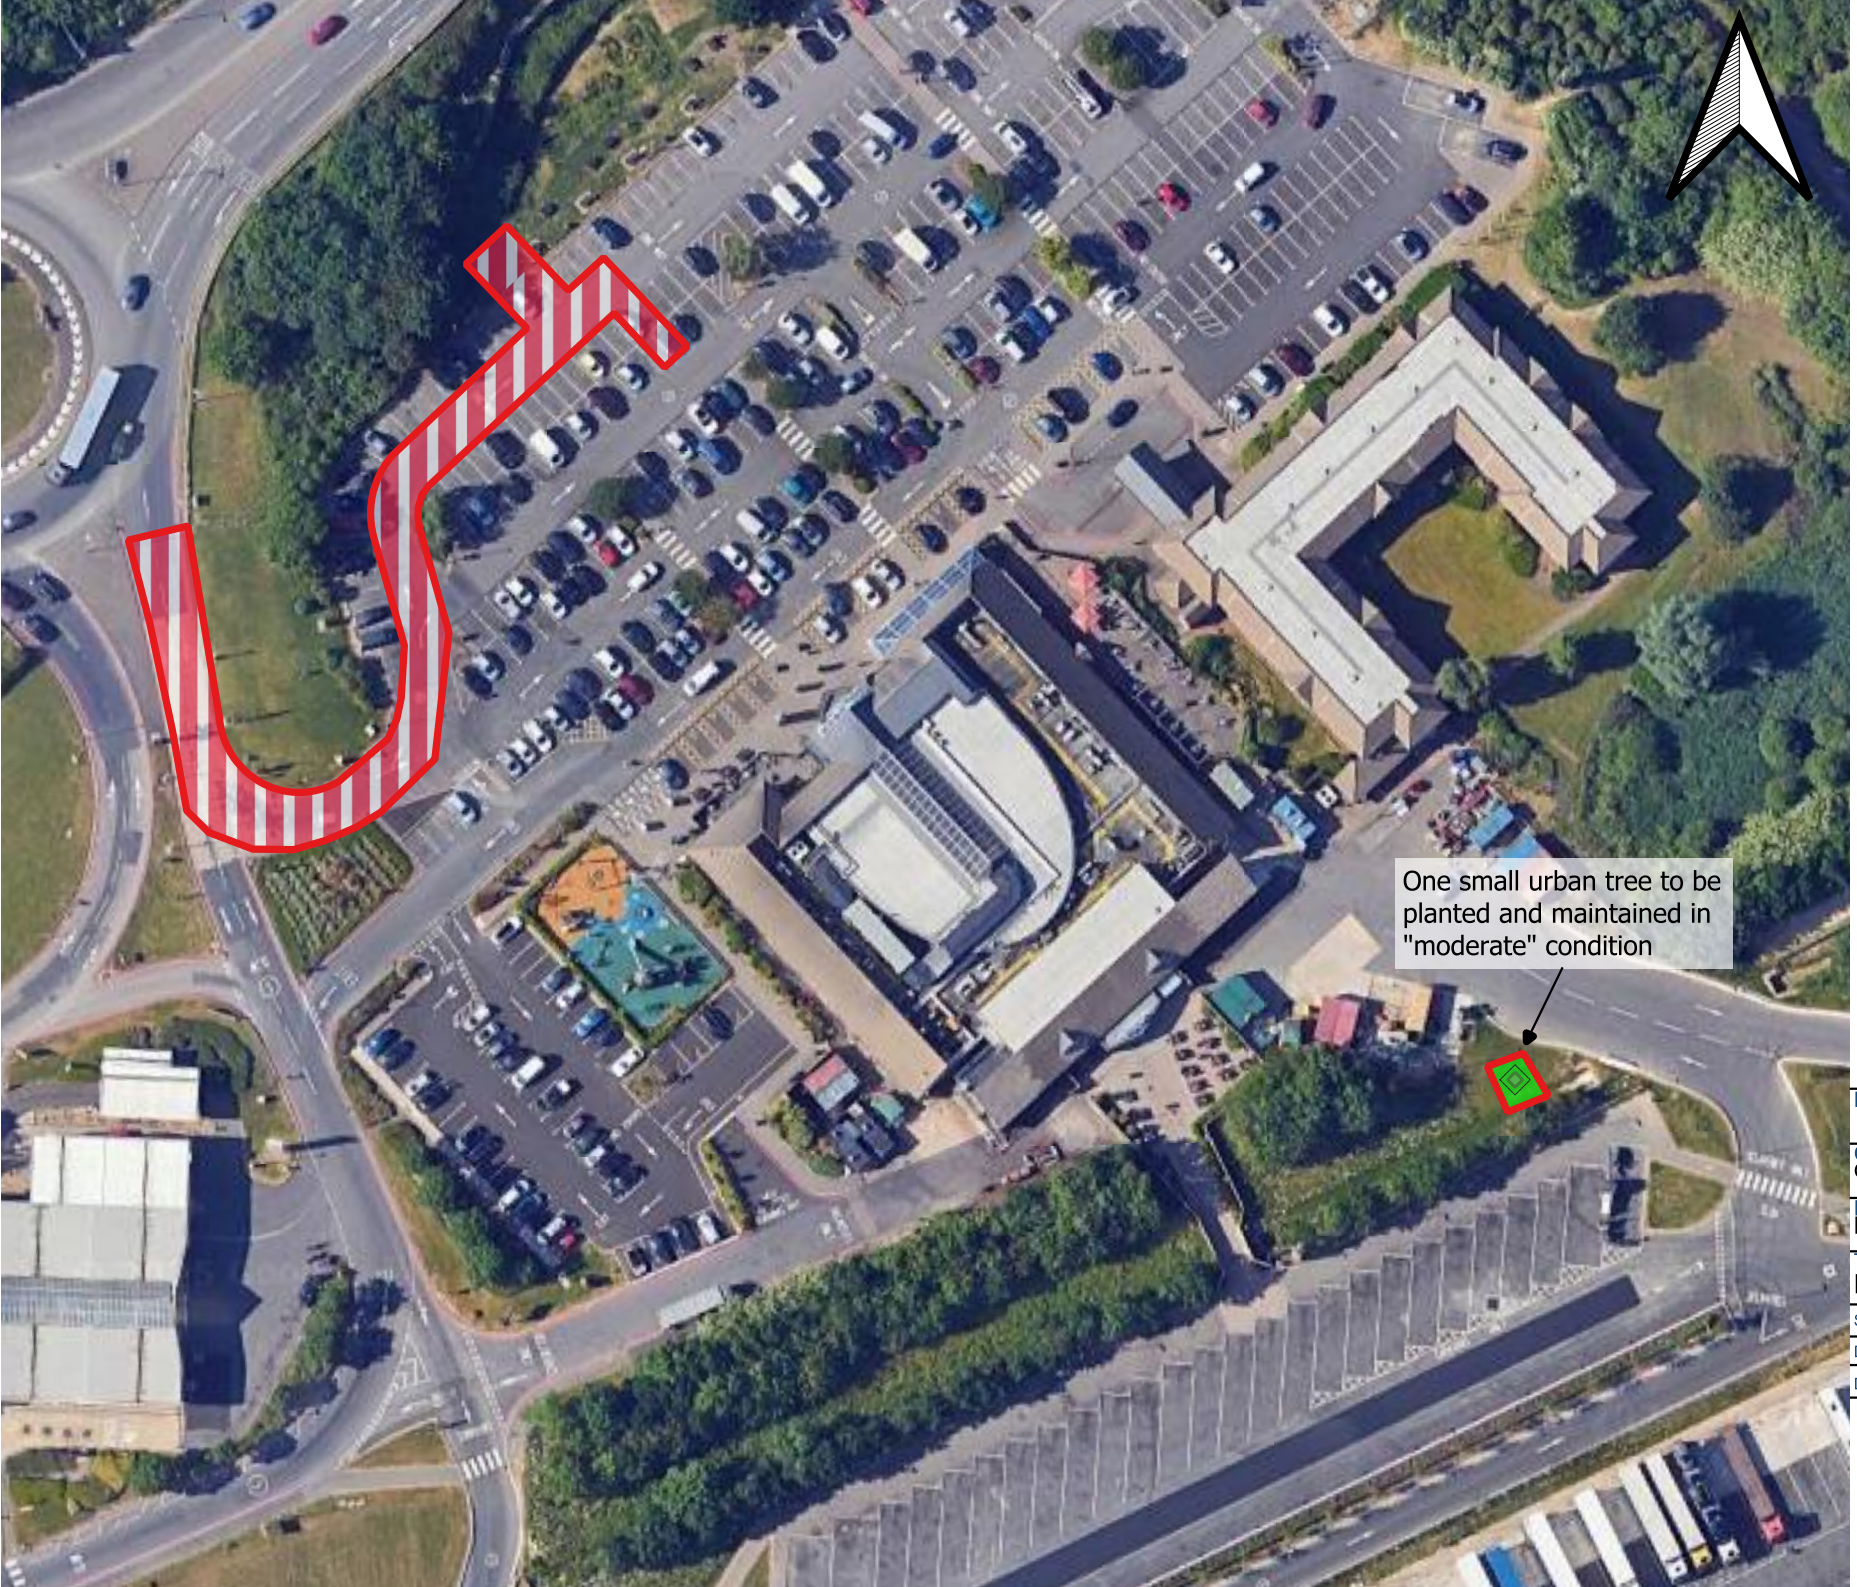


Key

Red Line Boundary

Habitats Proposed

Developed land sealed surface

Modified grassland

Proposed Individual Tree

Proposed Small Urban Tree

Drawing Status	FINAL
Client	Gridserve Sustainable Energy Ltd.
Project	Peterborough BNG Assessment
Title	BNG Post-Intervention Map
Scale 1:1000	Drawn AS
Date 20.05.25	Checked HB
Drawing No. 002	Rev 2

Maydencroft Limited, Maydencroft Manor, Gosmore, Hitchin, Hertfordshire, SG6 7QA

MAYDENCROFT®