DETAILING BY JPT DESIGN

WWW.JPTDESIGN.CO.UK

NOTES :

1. ALL DIMENSIONS IN MILLIMETRES UNLESS OTHERWISE STATED.

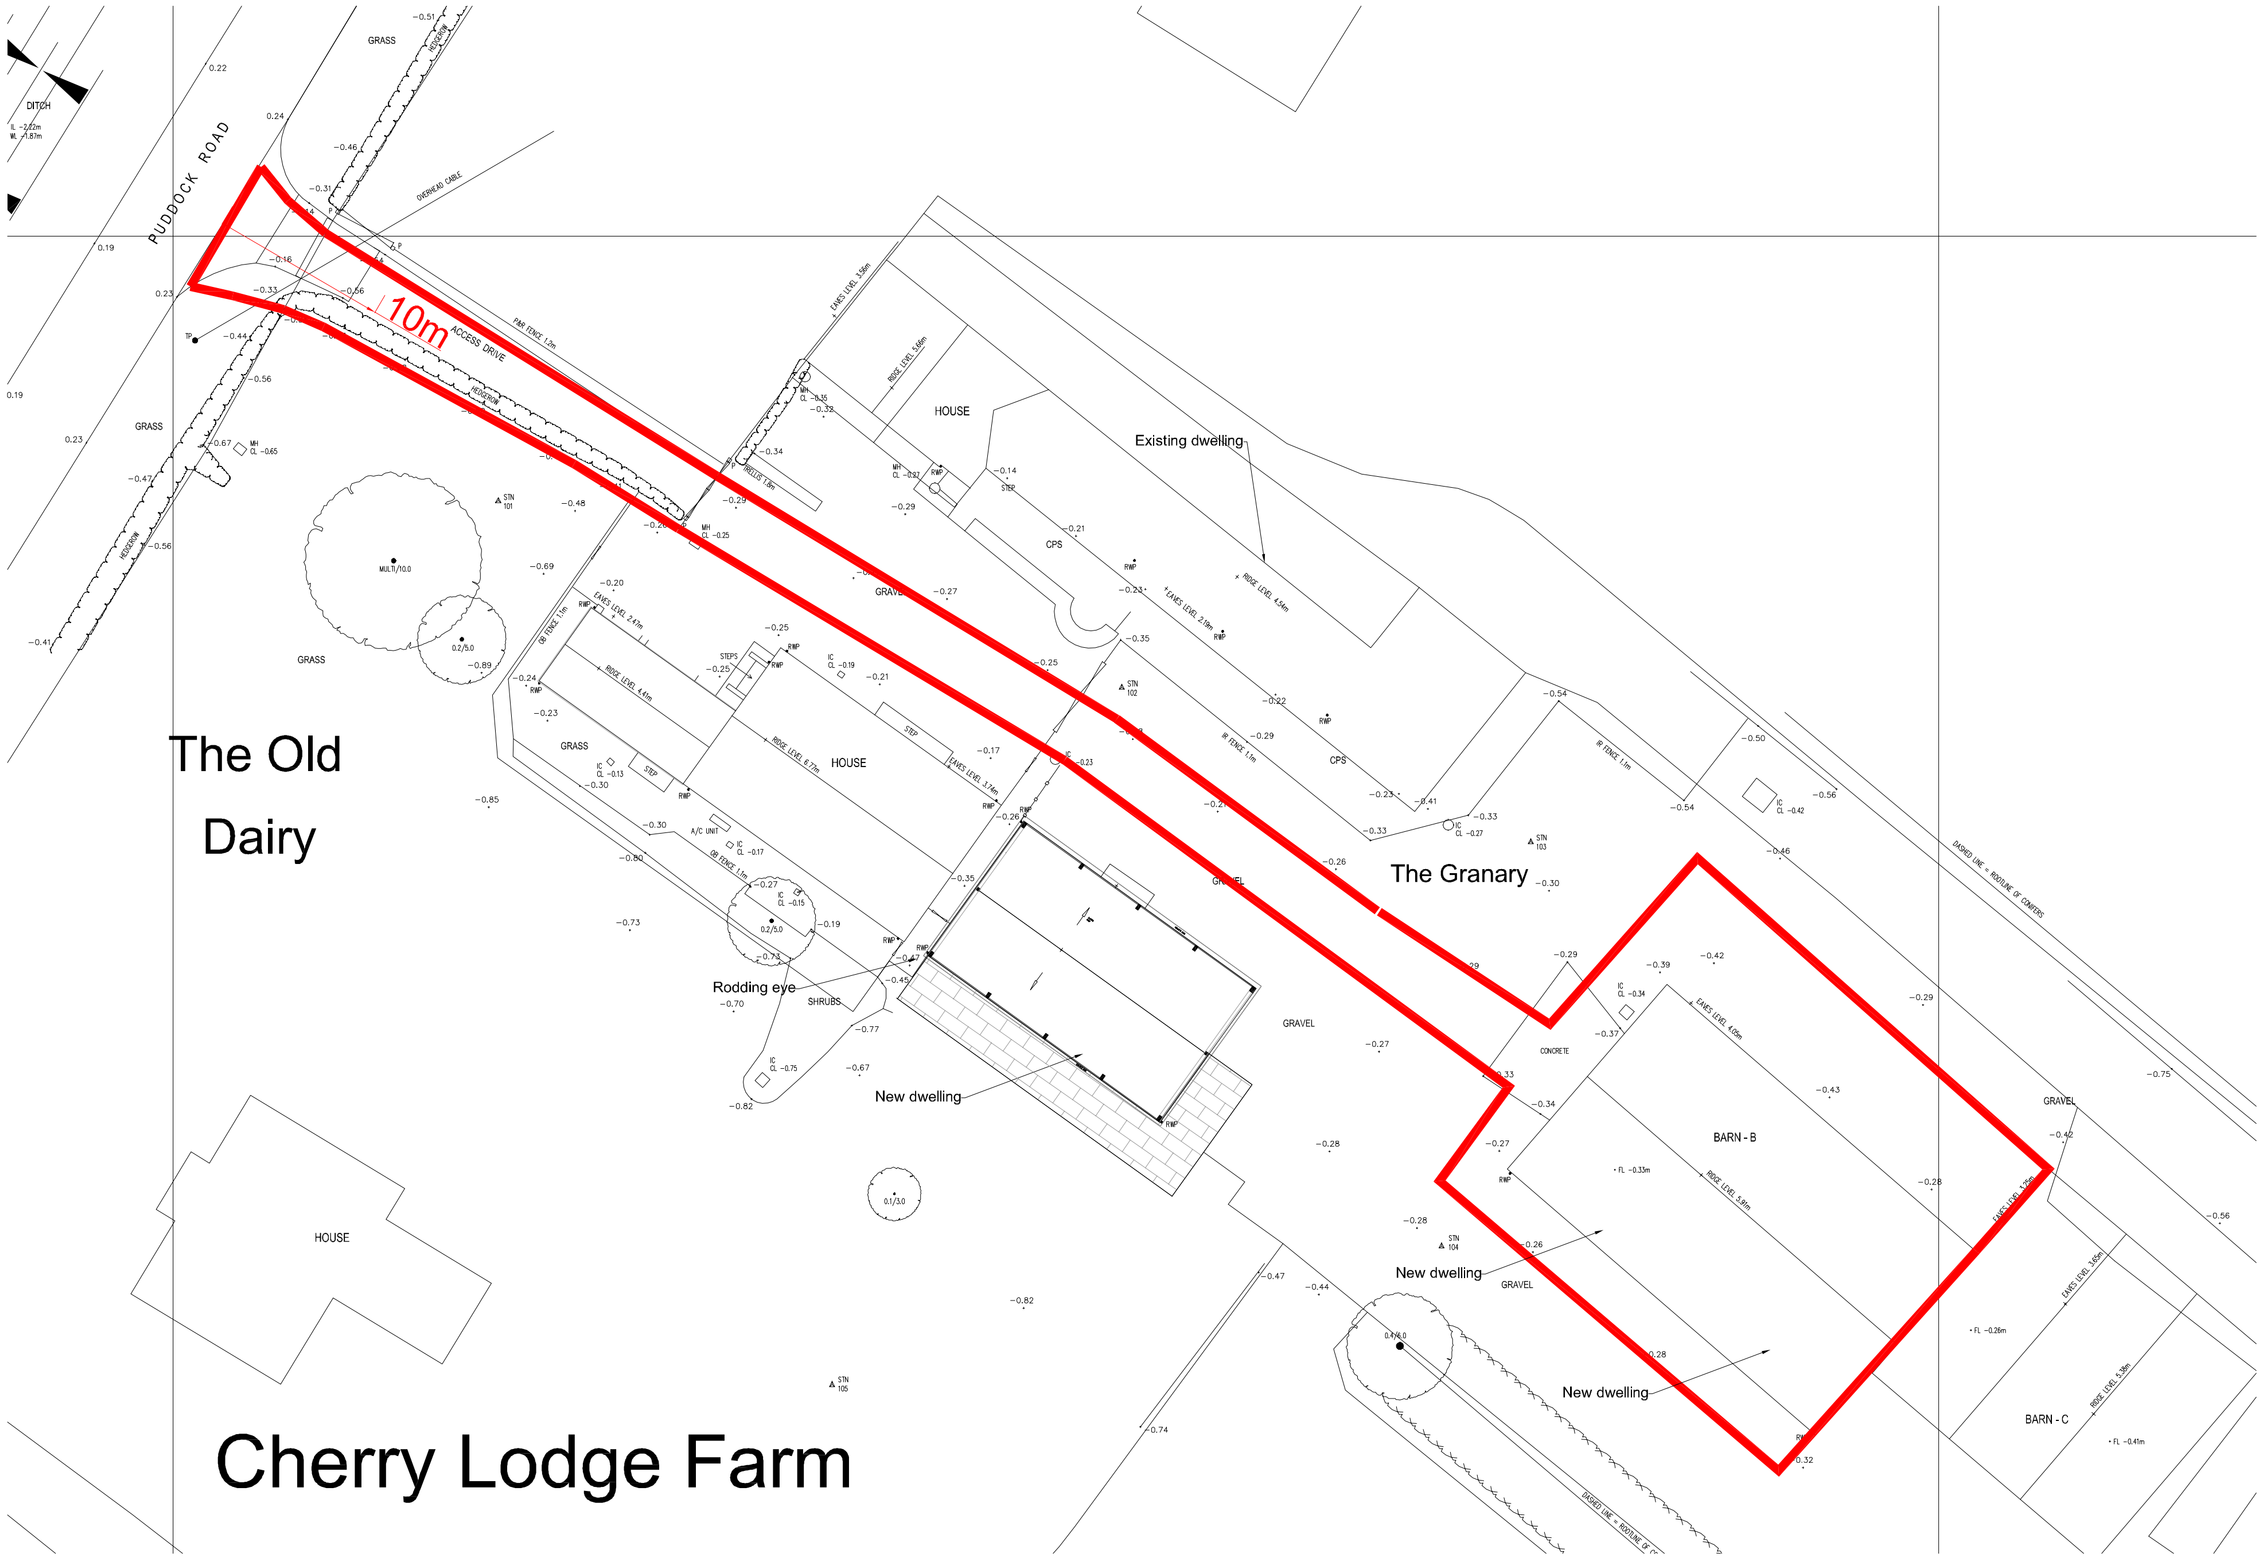

PROPOSED BLOCK PLAN (METRES)
SCALE 1:700



SITE LOCATION PLAN
SCALE 1:1250

This plan includes the following Licensed Data: OS MasterMap Black and White PDF Location Plan by the Ordnance Survey National Geographic Database and incorporating surveyed revision available at the date of production. Reproduction in whole or in part is prohibited without the prior permission of Ordnance Survey. The representation of a road, track or path is no evidence of a right of way. The representation of features, as lines, is no evidence of a property boundary.
© Crown copyright and database rights, 2016. Ordnance Survey 0100031673.

SCALE RULER

1:1 0 10mm 20 30 40 50 60 70 80 90 100
1:100 0 1m 2 3 4 5 6 7 8 9 10
1:20 0 200mm 400 600 800 1000 1200 1400 1600 1800 2000
1:200 0 2m 4 6 8 10 12 14 16 18 20
1:5 0 100mm 200 300 400 500
1:50 0 1m 2 3 4 5
1:1250 0 10m 20 30 40 50 60 70 80 90 100 110 120
1:2500 0 20m 40 60 80 100 120 140 160 180 200 220 240

JPT DESIGN
RESIDENTIAL PLANNING & DEVELOPMENT ENGINEERING
THE STUDIO, 23 HALIFAX ROAD, UPPER CAMBOURNE CB23 6AX
WWW.JPTDESIGN.CO.UK

Drawing Title -

SITE LOCATION & BLOCK PLAN

Client - MR & MRS ROBINSON

Address - BARN B, PUDDOCK ROAD, WARBOYS, PE28 2UB

Scale - AS SHOWN @ A1 Date - JULY 24

Dwg. No. - JPT/MR/0724/001 Rev. -

partner LABC