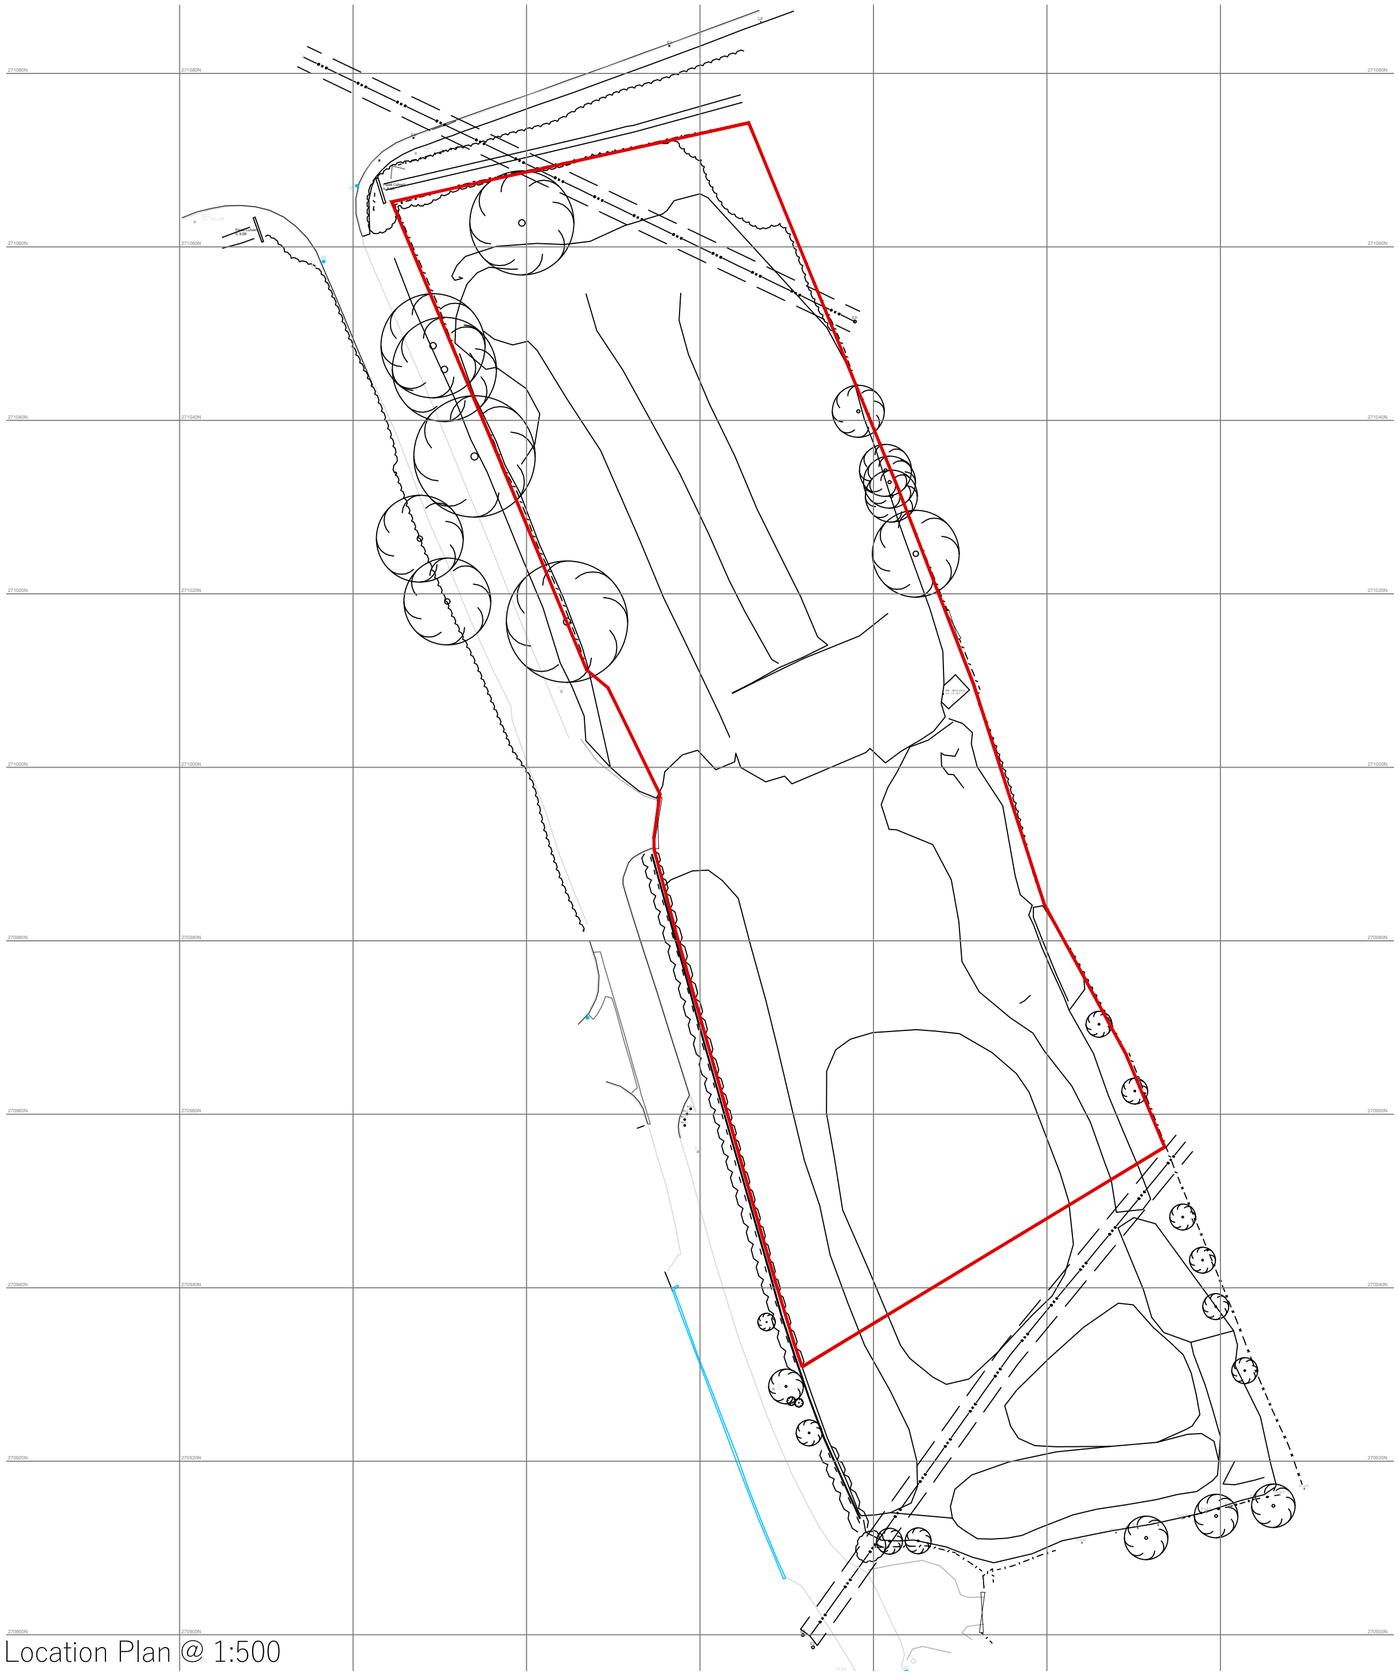


Location Plan @ 1:500

## Notes

**Araco Design Studio Architects Ltd**

This drawing and its intellectual content are the property of Araco Design Studio Architects Ltd and is issued on the condition that it is not reproduced, disclosed or copied in part or whole without prior written consent.

GENERAL DESIGN CRITERIA
All of contractors' works on site to comply with and meet approval of the relevant British Standards and the Local Authority including Building Control and Planning Departments.

This drawing is to be read in conjunction with all the relevant consultant and/or specialists' design.

DIMENSIONS
Note that all dimensions shown on the drawings are in milimeters unless stated otherwise and should be checked prior to start of the works on site. It is the responsibility of the client or contractor to notify the designers of any discrepancies. The same applies to the alignment of walls and general layouts. No construction dimensions are to be scaled from this drawing.

BUILDING REGULATIONS
All work is to comply with the relevant Building Regulations and all statutory notices are to be given to the Building Control department at the local authority at the appropriate stages.

MATERIALS
Please note that all the materials specified and the construction details shown are not to be changed without the full knowledge and prior approval of the agent as any changes may have a detrimental, effect on the designed/required carbon emissions of the structure as designed.

CDM
All design and construction is to be in accordance with the Construction, Design and Management Regulations 2015.

Legend:

Boundary Line

| Rev | Description | Date | Drn | Chk |
|---|---|---|---|---|
| A | Boundary line updated | 01.04.25 | SD | - |
| B | Boundary line updated | 01.04.25 | SD | - |
| C | Boundary updated | 10.04.25 | SD | - |

ARACO DESIGN STUDIO
W. www.aracodesignstudio.co.uk
E. info@aracodesignstudio.co.uk

arb Architects Registration Board RIBA

Address: Taylor Dredging Ltd
Bromholme Lane,
Brampton
Huntingdon
PE28 4NE

Client: Laister

| Drawing Size | Scale | Drawn by |
|---|---|---|
| A1 | 1:500 | SD |
| Project No. | Work Stage | Drawing No. |
| 8784 - S | Planning | 01-C |

Site Location Plan
As Existing