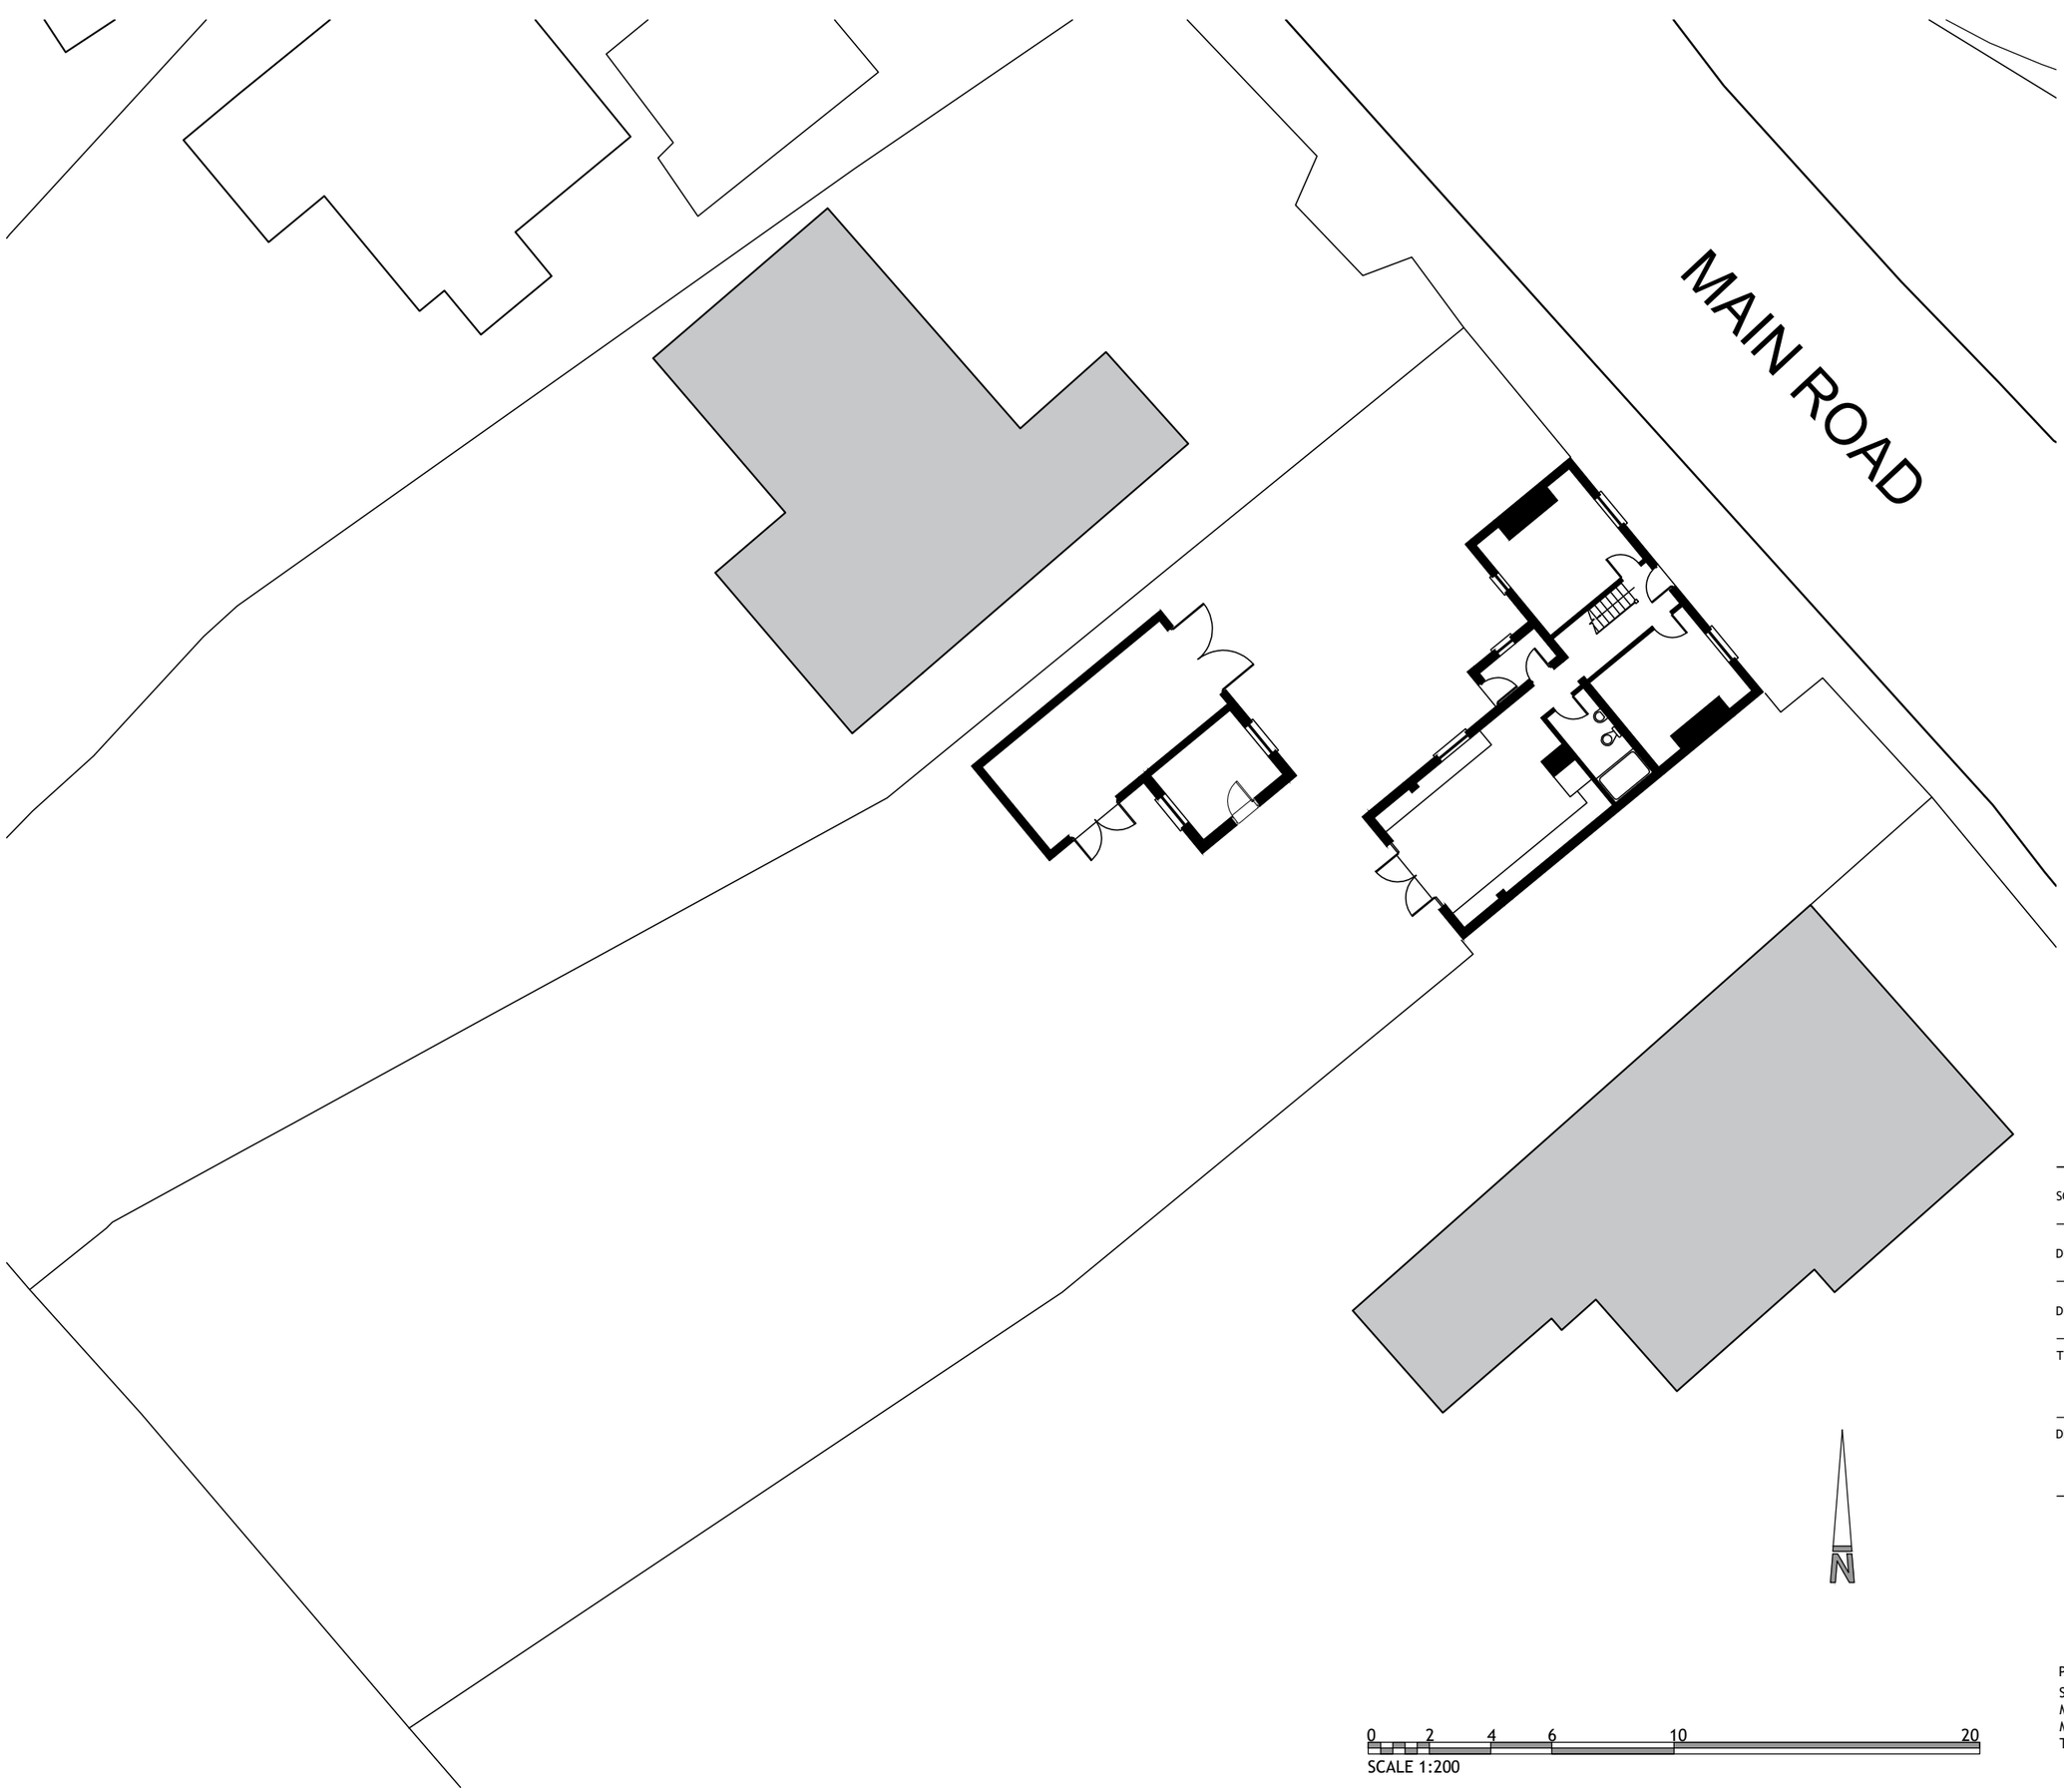

SCALE	1/200@A3	DATE	MAR_25
DRAWN	PJP	CHK	PJP
DRAWING NO.	PL002	REV	-
TITLE	35_MAIN_ROAD STONELY_PE19_5EH		
DETAILS	EXISTING SITE_PLAN		

PjP Architect
School House
Melchbourne
MK44 1BB
T: 07801054648

mail - peterprescott79@aol.co.uk
web - www.pjparchitect.com