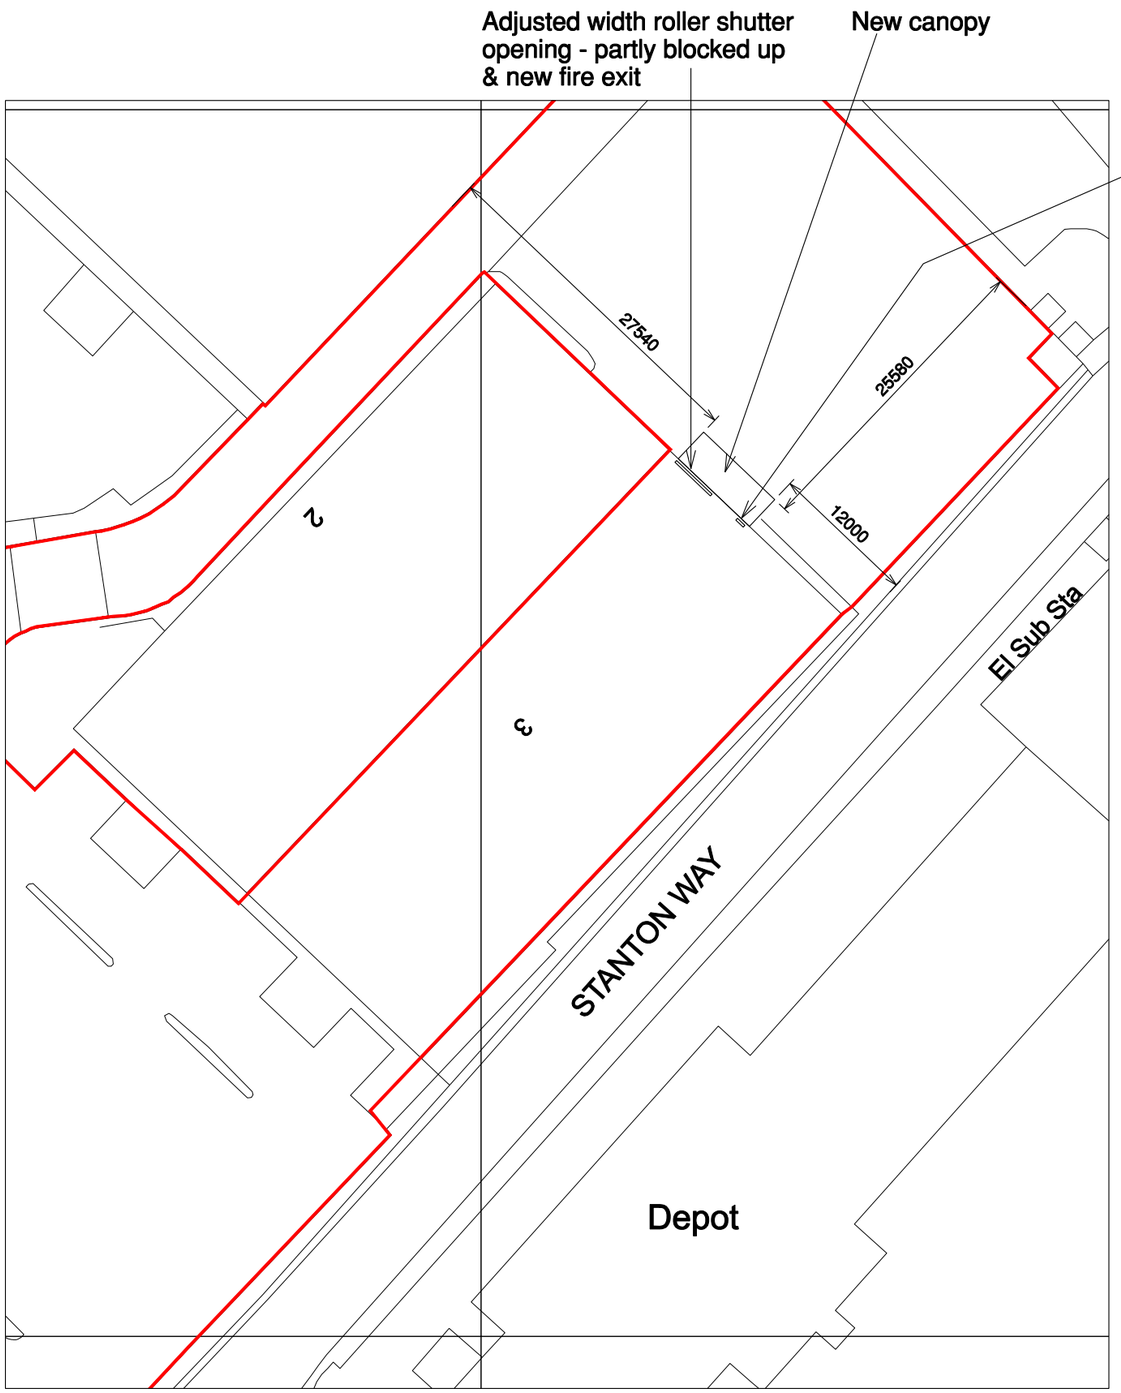

BLOCK PLAN
SCALE 1:500

5 0 10M 20 30 40 50

SCALE BAR 1:500

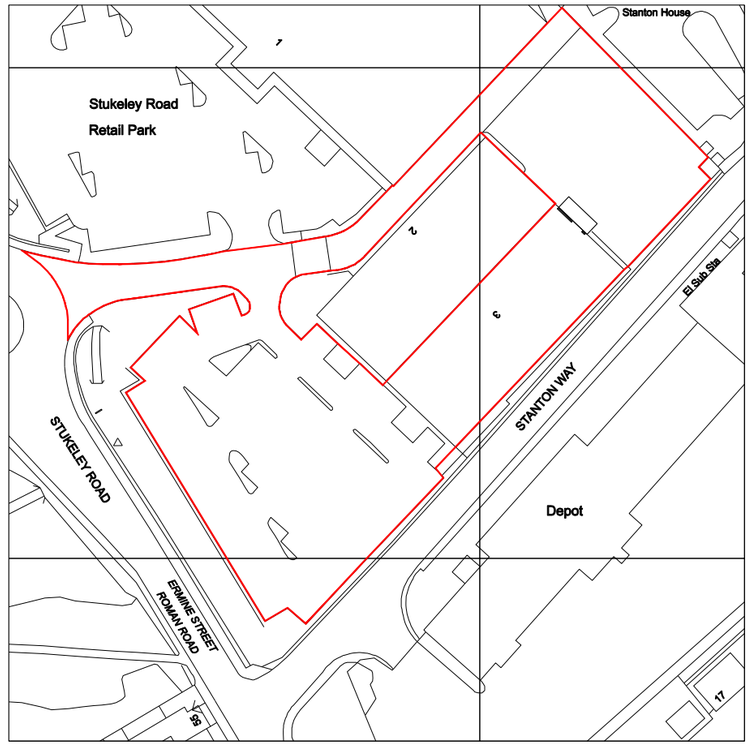

SITE LOCATION PLAN
SCALE 1:1250

5 0 10M 20 30 40 50 60 70 80 90 100

SCALE BAR 1:1250

NORTH

Ordnance Survey, Crown Copyright @ 2025,
All Rights Reserved License No. 100035607

Second Avenue
Deeside Industrial Park
Deeside
Flintshire
CH5 2NW

Tel: (0)1244 830100
Fax: (0)1244 814531

DWG NO.	SHEET NO.	REV.	
ICE674-HUNTINGDON-SP04		B	
PROJECT		STORE NO.	
HUNTINGDON			
ADDRESS			
UNIT 3 RETAIL PARK, STUKELEY ROAD, HUNTINGDON. PE29 6DA			
TITLE			
BLOCK & SITE LOCATION PLAN - REAR MODS			
DATE 18.03.25		SCALE 1:500/1250 @ A3	
DRAWN RRDS		CHECKED	

Iceland