AMENDMENTS:
A 20/03/25 WINDOW & DOOR OPENING ARRANGEMENTS ADDED, METER BOX SHOWN, FURTHER NOTES ADDED

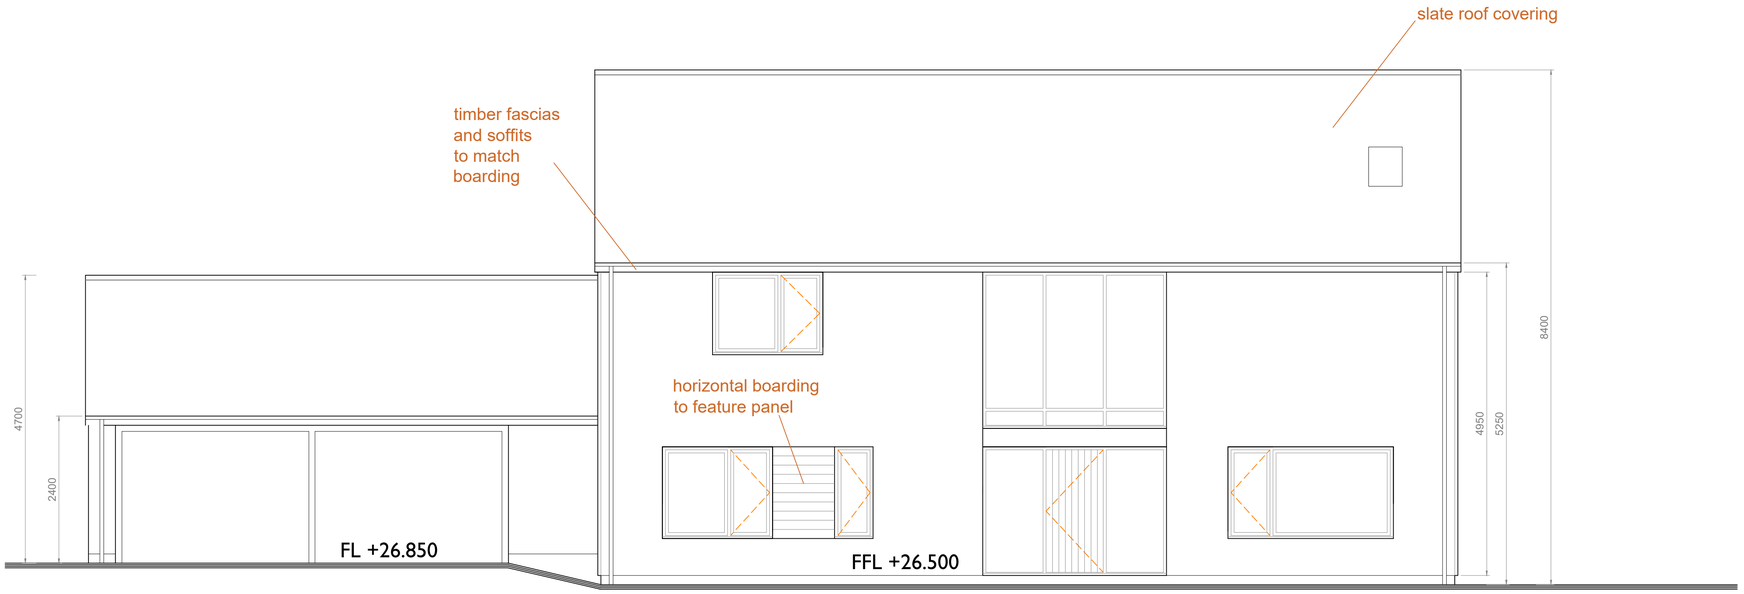

FRONT ELEVATION

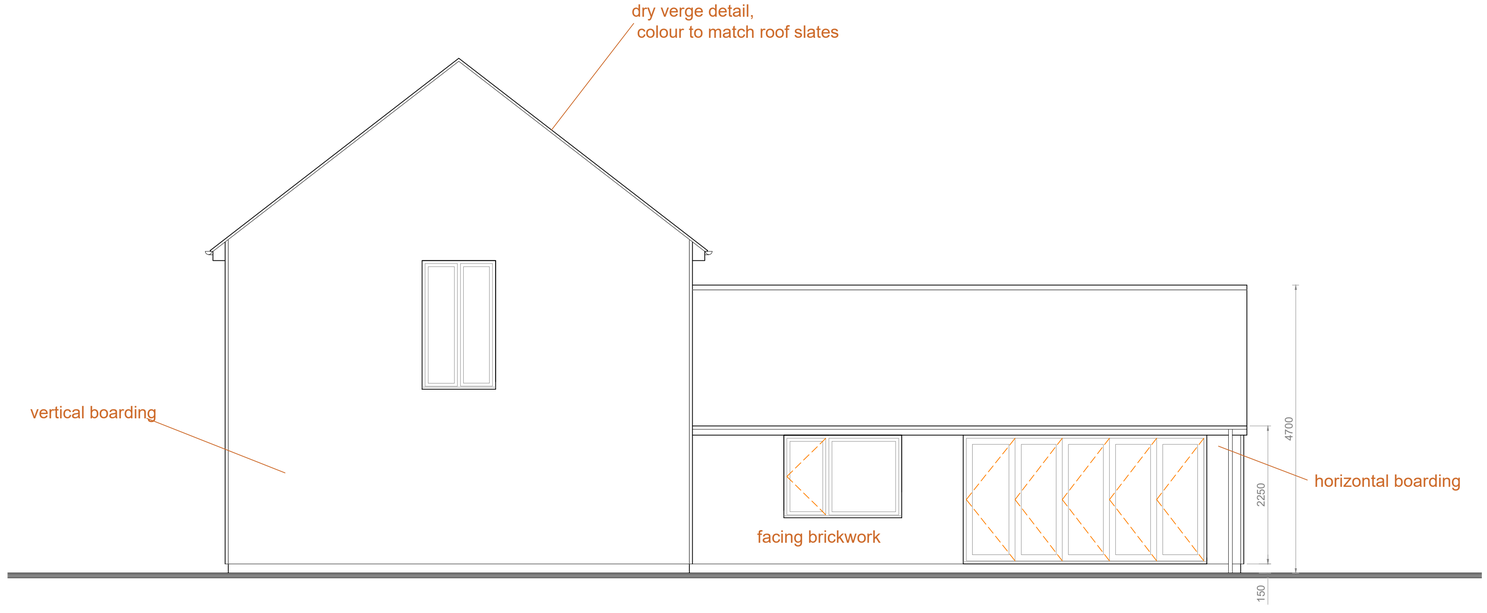

SIDE ELEVATION

Chartered Institute of Architectural Technologists
Registered Practice

PROJECT: L/A Manor Farm, Great Raveley

DRAWING TITLE: Plot 3 Elevations (sheet 1 of 2)

DRG. No. AC/2024-10/WD24A | SCALE: 1:50 | PAPER SIZE: A1 | DATE: 10/24

0 10 20 30 40 50 60 70 80 90 100mm

JRT ARCHITECTURAL DESIGN LIMITED
25 Shorham Rise, Two Mile Ash, Milton Keynes, MK8 8BS T: 01908 261565 M: 07990 761527 E: info@jrtdesignltd.co.uk