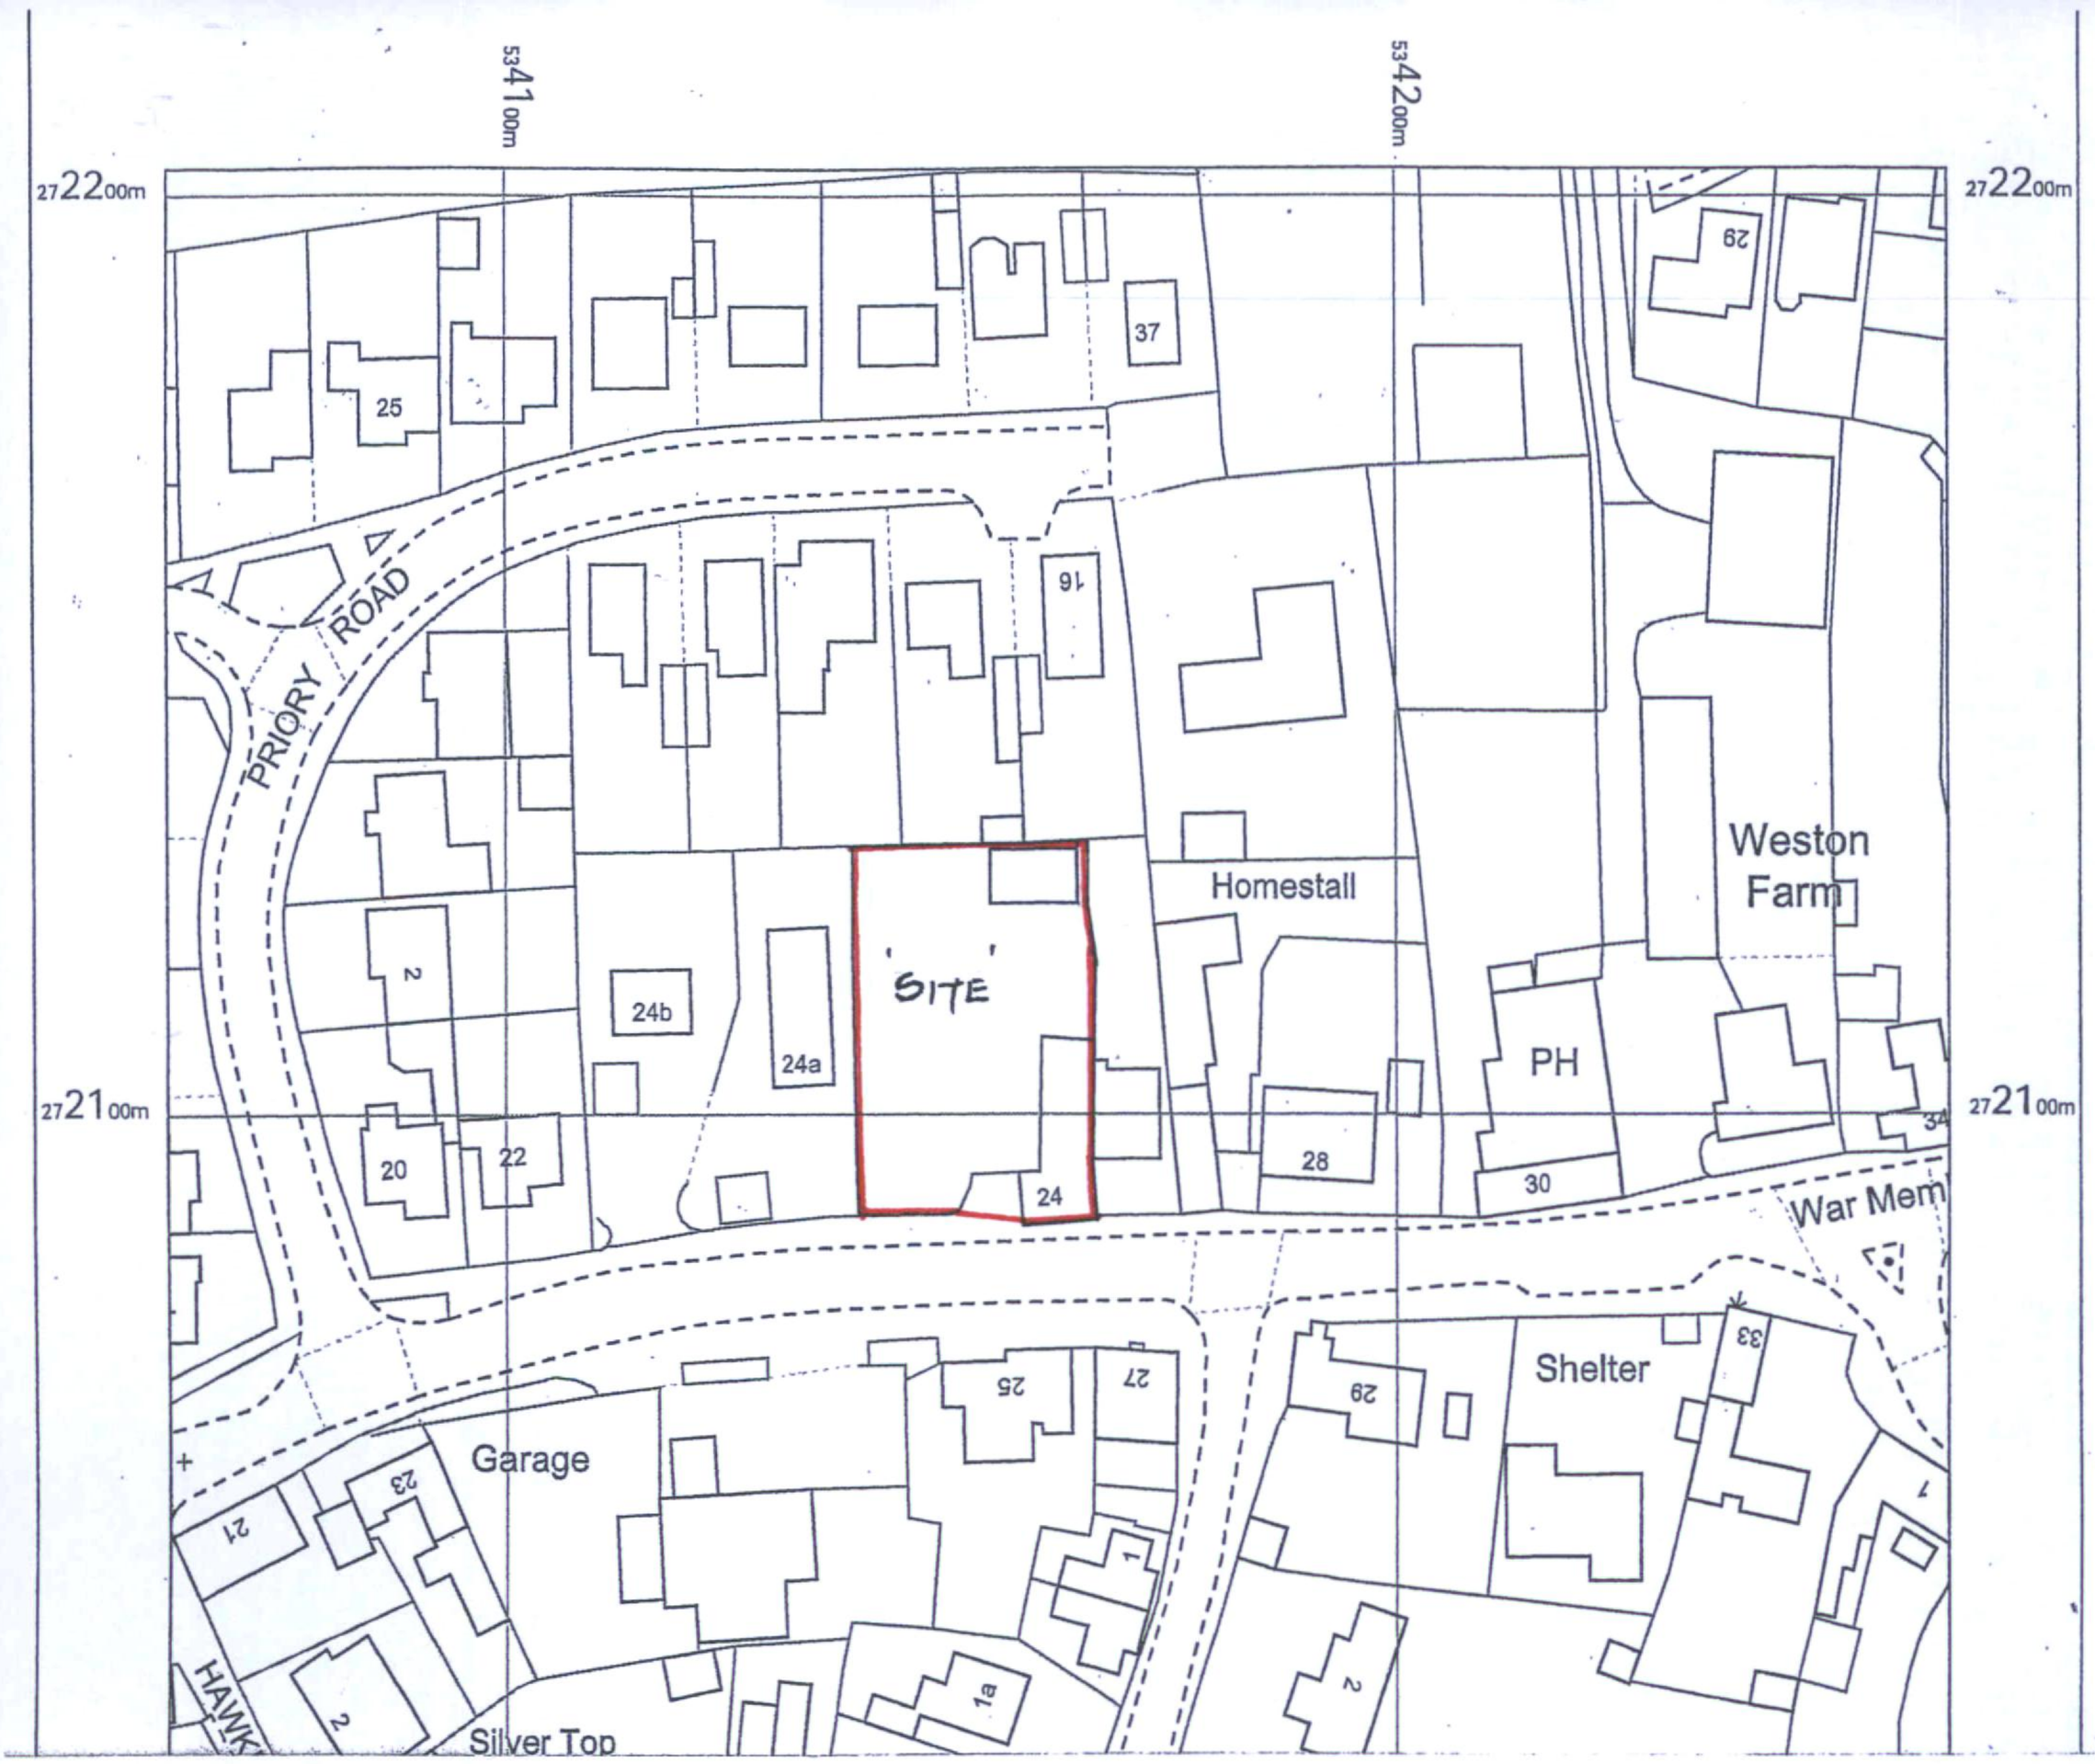

PROJECT.
PROPOSED PORCH EXTENSION
REPLACEMENT OF 4N° WINDOWS &
INTERNAL ALTERATIONS/REFURBISHMENTS
TO:- THE OLD PRIORY, 24 HIGH STREET,
NEEDINGWORTH, HUNTINGDON.

CLIENT.
MR & MRS L. NOBLE.

DRAWING.
LOCATION PLAN.

SCALE.
1:1250.

DATE.
JUNE 2025.

DRWG/JOB N°
25:1341.

O.S. LICENCE N° AC0000814186.

N

RUSSELL PAYNE MCIAT
Chartered Architectural Technologist
READ HOUSE
87 HIGH STREET
WARBOYS, CAMBS, PE28 2TB
TEL: 01487 825266