1. Indicative Section: Gabion Wall Ha Ha

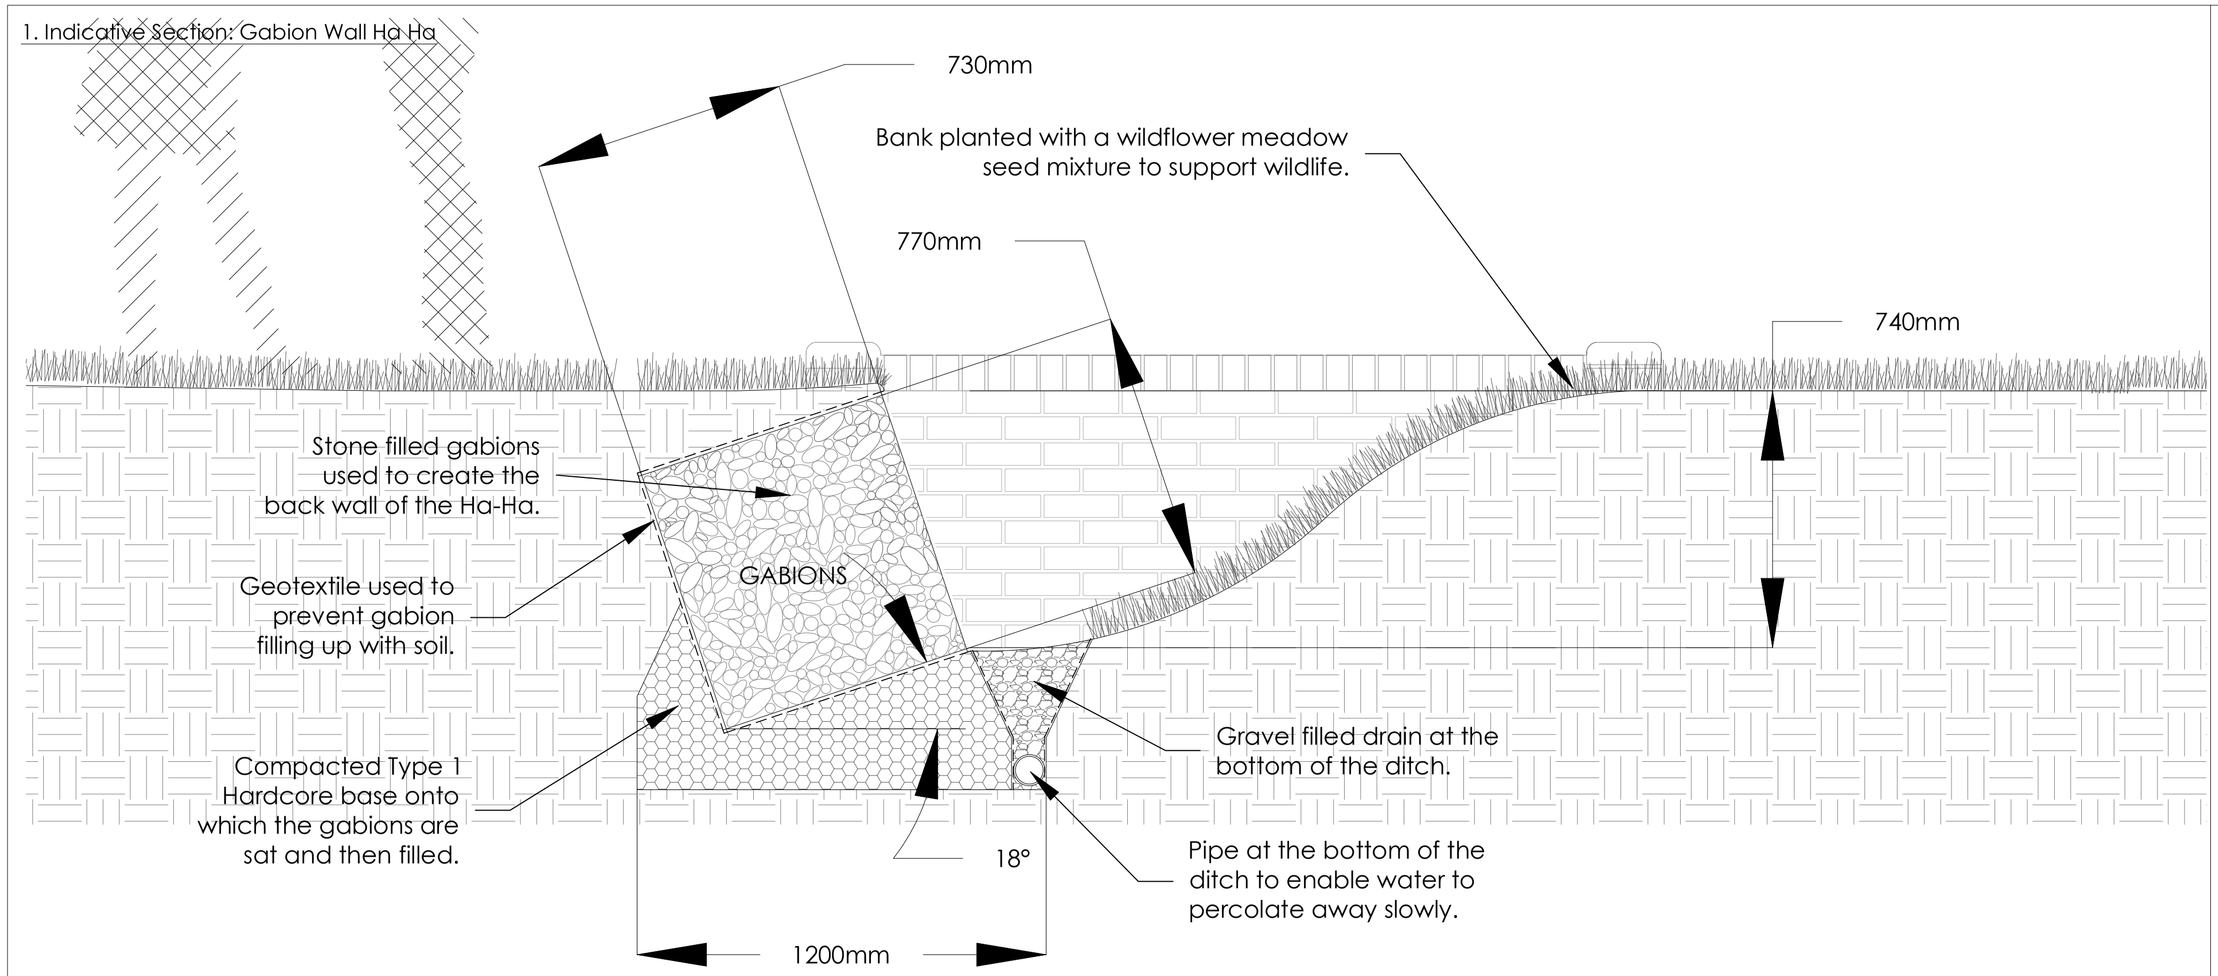

2. Elevation: Gate access onto Central Avenue

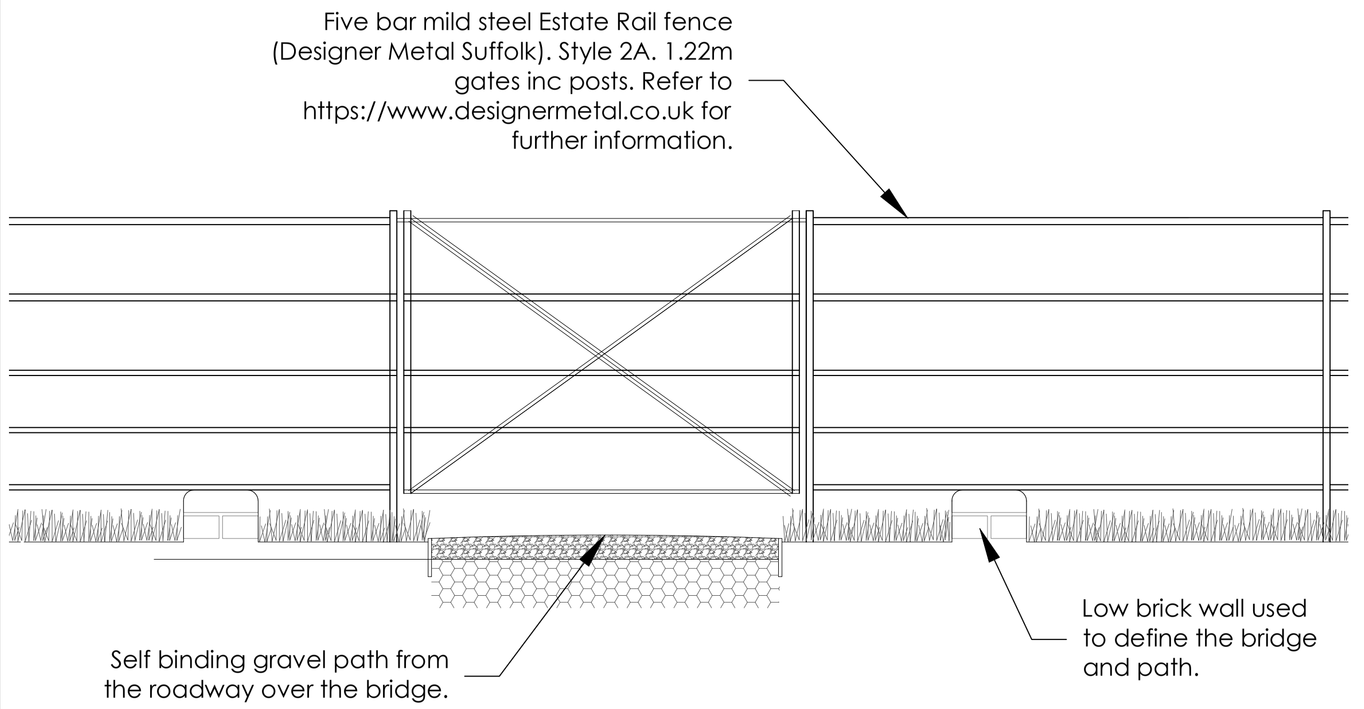

3. Indicative Section: Low Brick Wall Bridge

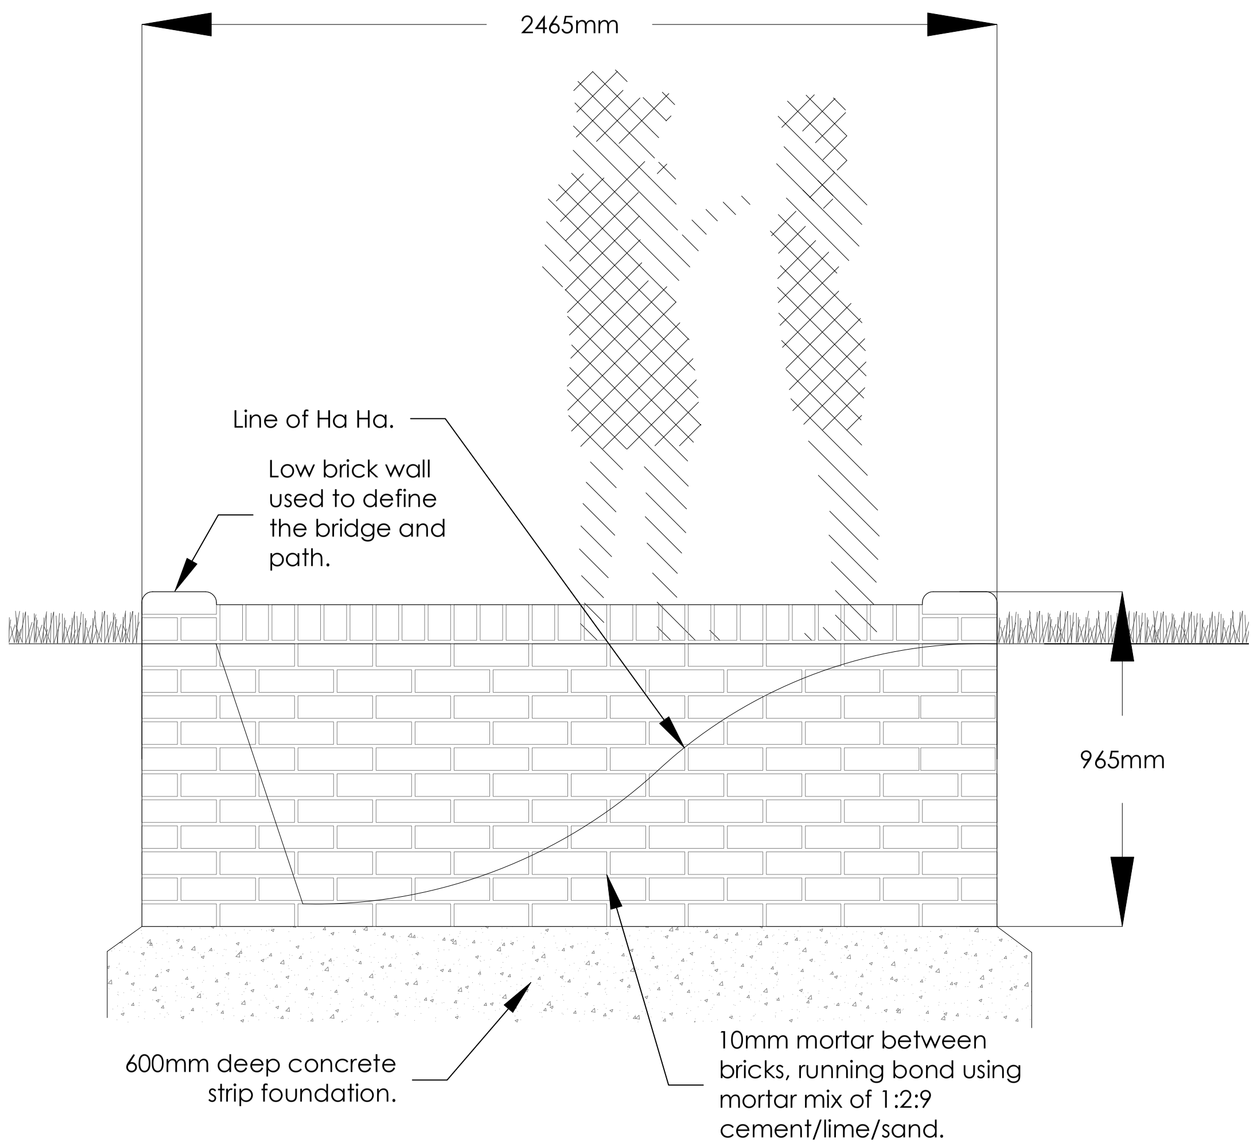

4. Plan View: Gabion Wall, Ha Ha & Bridge Walkway

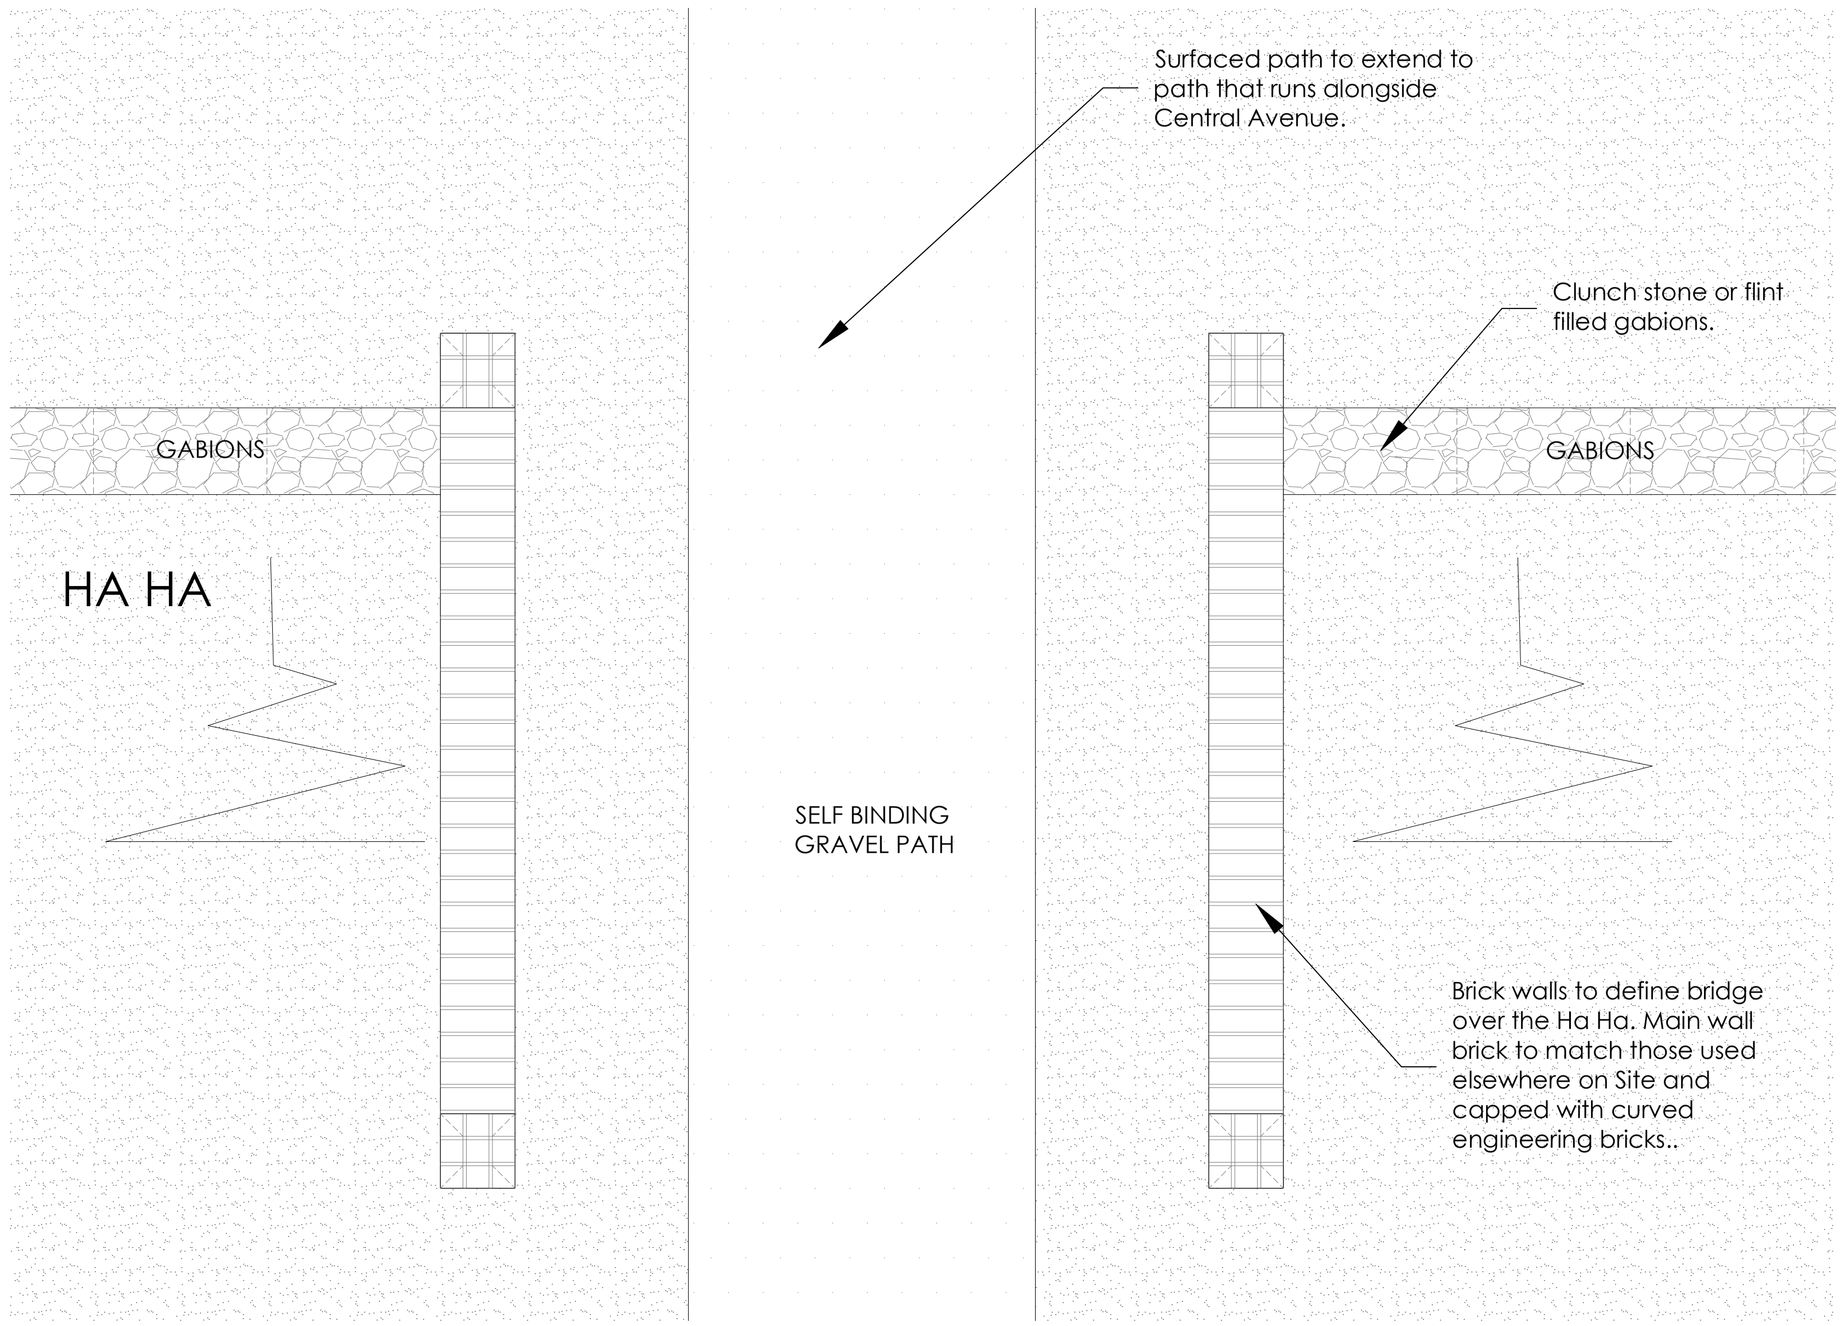

For Approved Boundary Treatments please refer to Woods Hardwick drawing:
Boundary Treatments Plan 17357/1318 - Rev H

Boundary treatments to match those shown on the plan noted above, except where differences are shown on the sections.

0 1.25 2.5 3.75 5.0 6.25m
1:125

REVISION		DESCRIPTION
REV	DATE	
A	03.04.2025	Section amendments.
B	14.042.205	Amended sections.
C	28.04.2025	Updates further to comments.

Kirsten Bowden
CHARTERED LANDSCAPE ARCHITECT
T. 07790 907241
E. kirsten.bowden@hotmail.co.uk
W. www.kirstenbowden.co.uk

Site
Brampton Park House, 41 North Road, Bampton PE28 4WF

Client
Cambridge Square

Drawing Title
Landscape Proposals - Detail Design

Drawn by: KB	**Purpose of issue:** Planning
Date 15.07.2022	**Scale** 1:20 @ A1

Job Number	Drawing No.	Rev
2021_70	**005**	**C**