

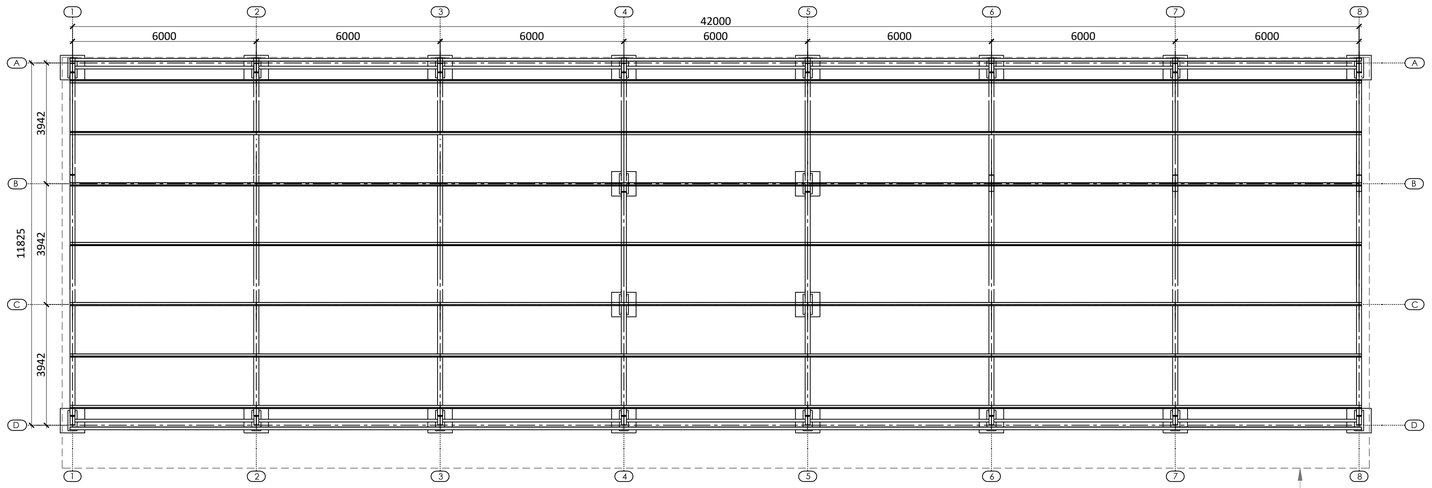



1:100 Floor Plan

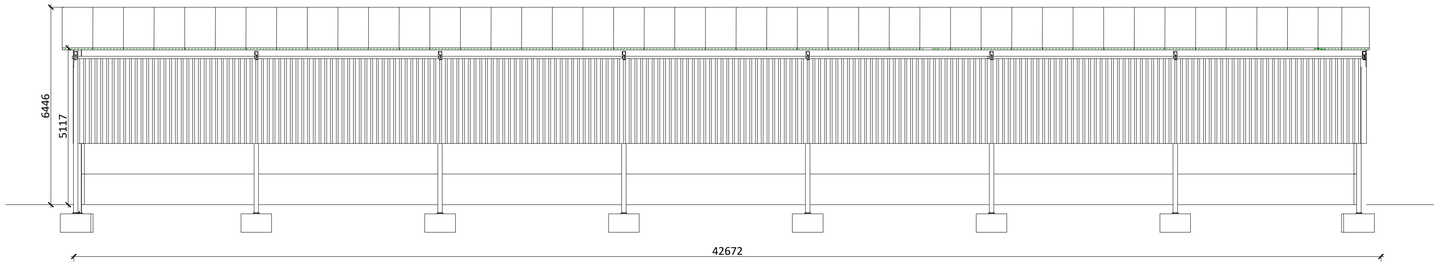


1:100 North Elevation

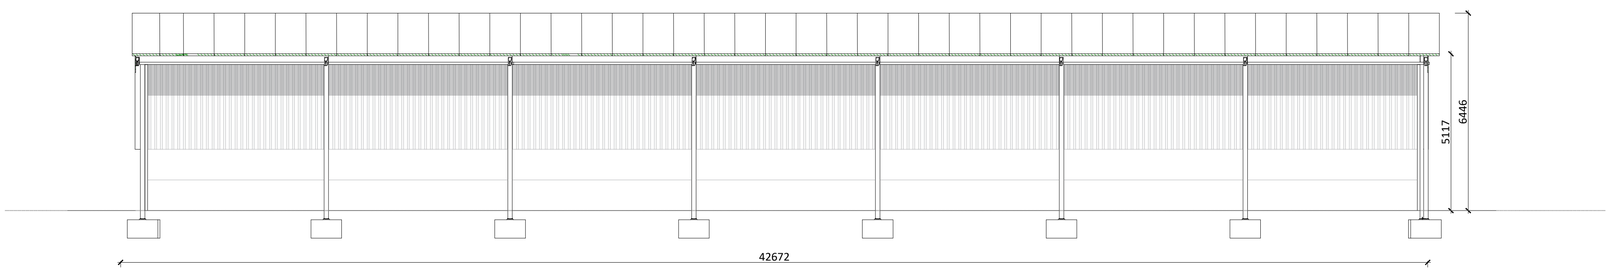

1:100 South Elevation

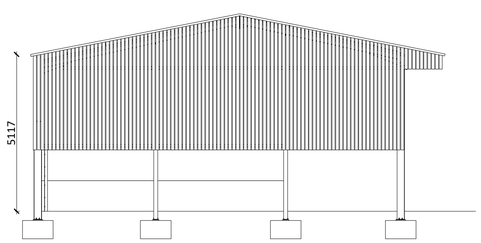

1:100 East Elevation

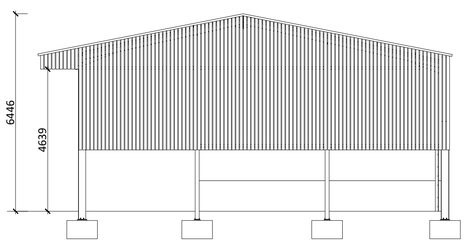

1:100 West Elevation

SCALE 1:100 (METRES)

0 5 10

REV	DATE	BY	REVISION NOTES

Suite 2, Clare Hall,
St Ives Business Park,
Parsons Green,
St Ives,
Cambs, PE27 4WY

© COPYRIGHT

Tel: 01480 494969
Email: enquiries@planningandarchitecture.co.uk
Web: www.planningandarchitecture.co.uk

PARTNERS in PLANNING and ARCHITECTURE

PROJECT
Proposed General Purpose Agricultural Building,
Johnsons of Oldhurst,
Church St.,
Oldhurst,
PE28 3AF

CLIENT
Mr Johnson

DRAWING TITLE
Proposed Plans and Elevations

DRAWN BY	SCALE	
SD	1:100@A1	
DATE	DWG. No.	REV.
02-05-2025	2025.30.201	