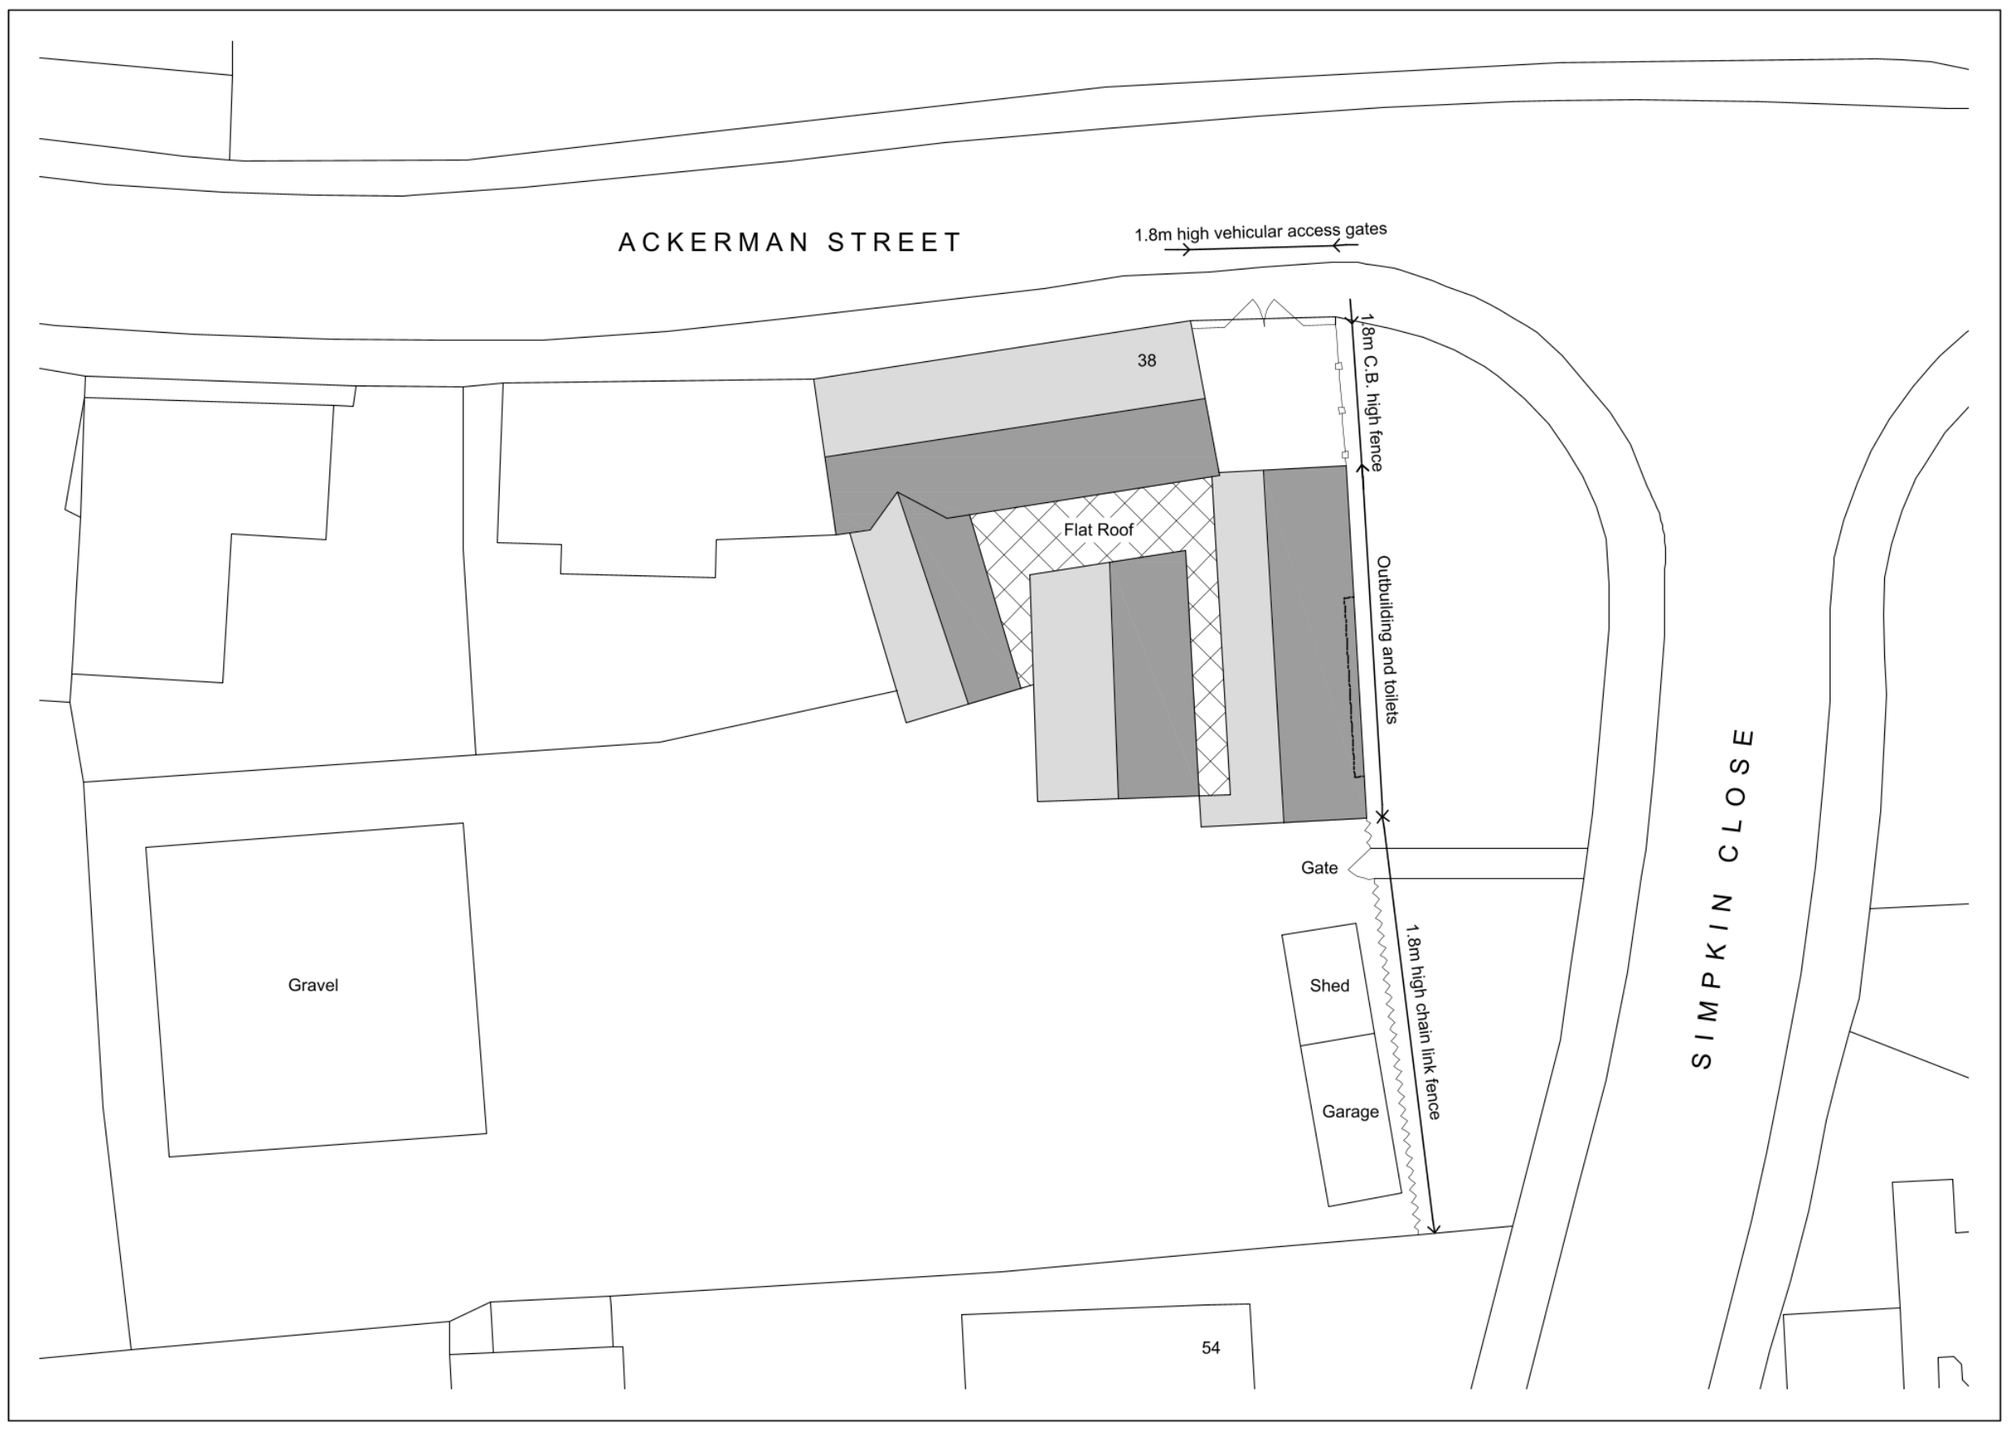

Site Plan - Existing 1:200

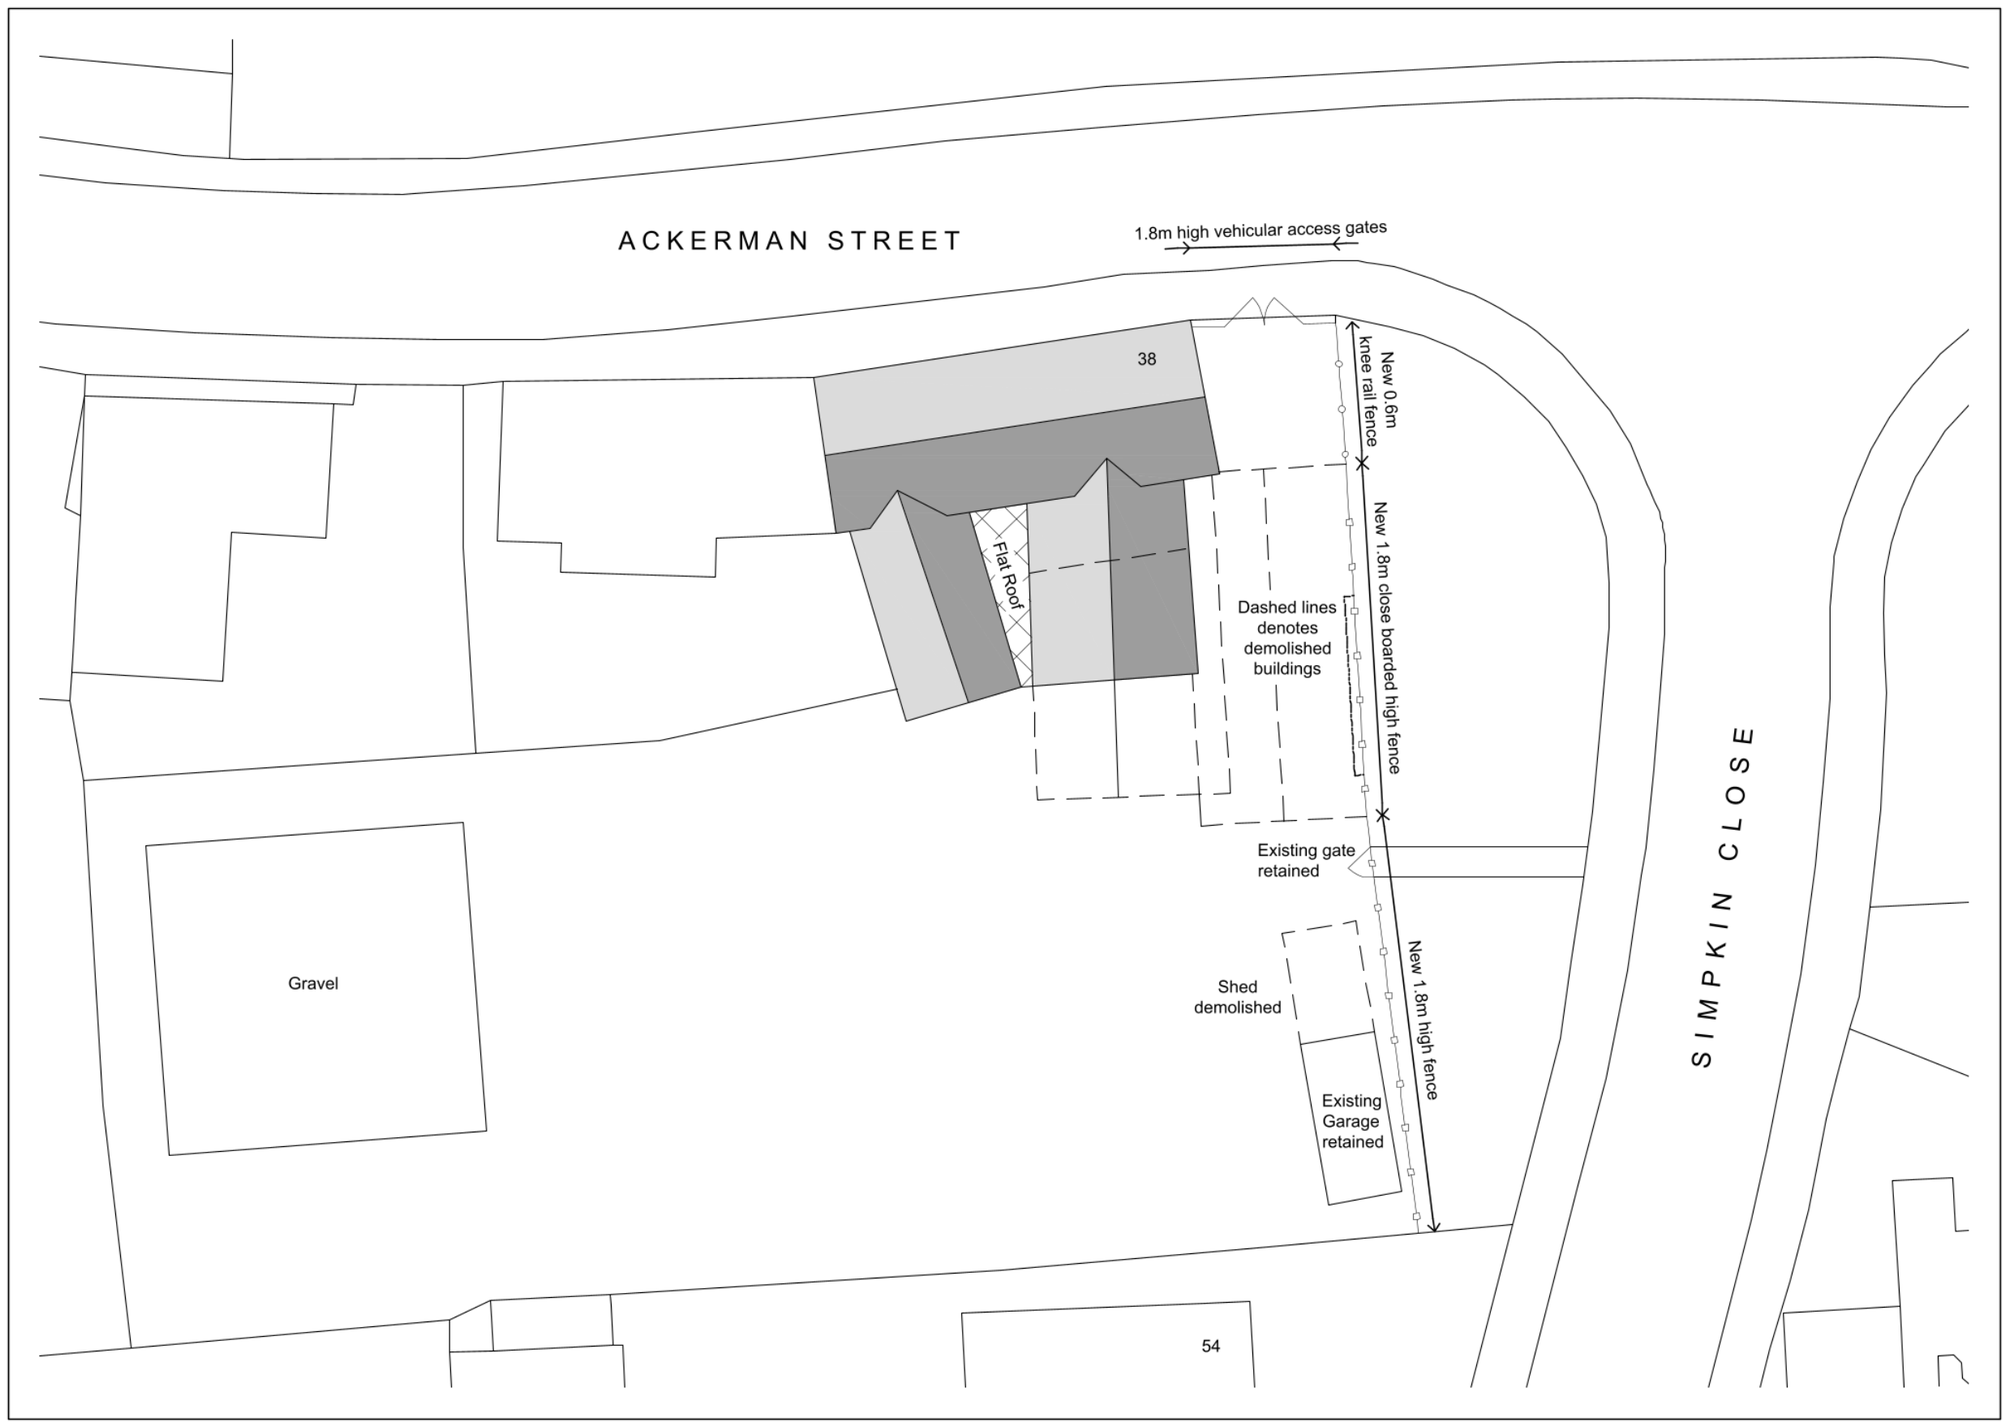

Site Plan - Proposed 1:200

0 10 20
Metres

Scale - 1:200
Drg No - Gamplan/Site Plan