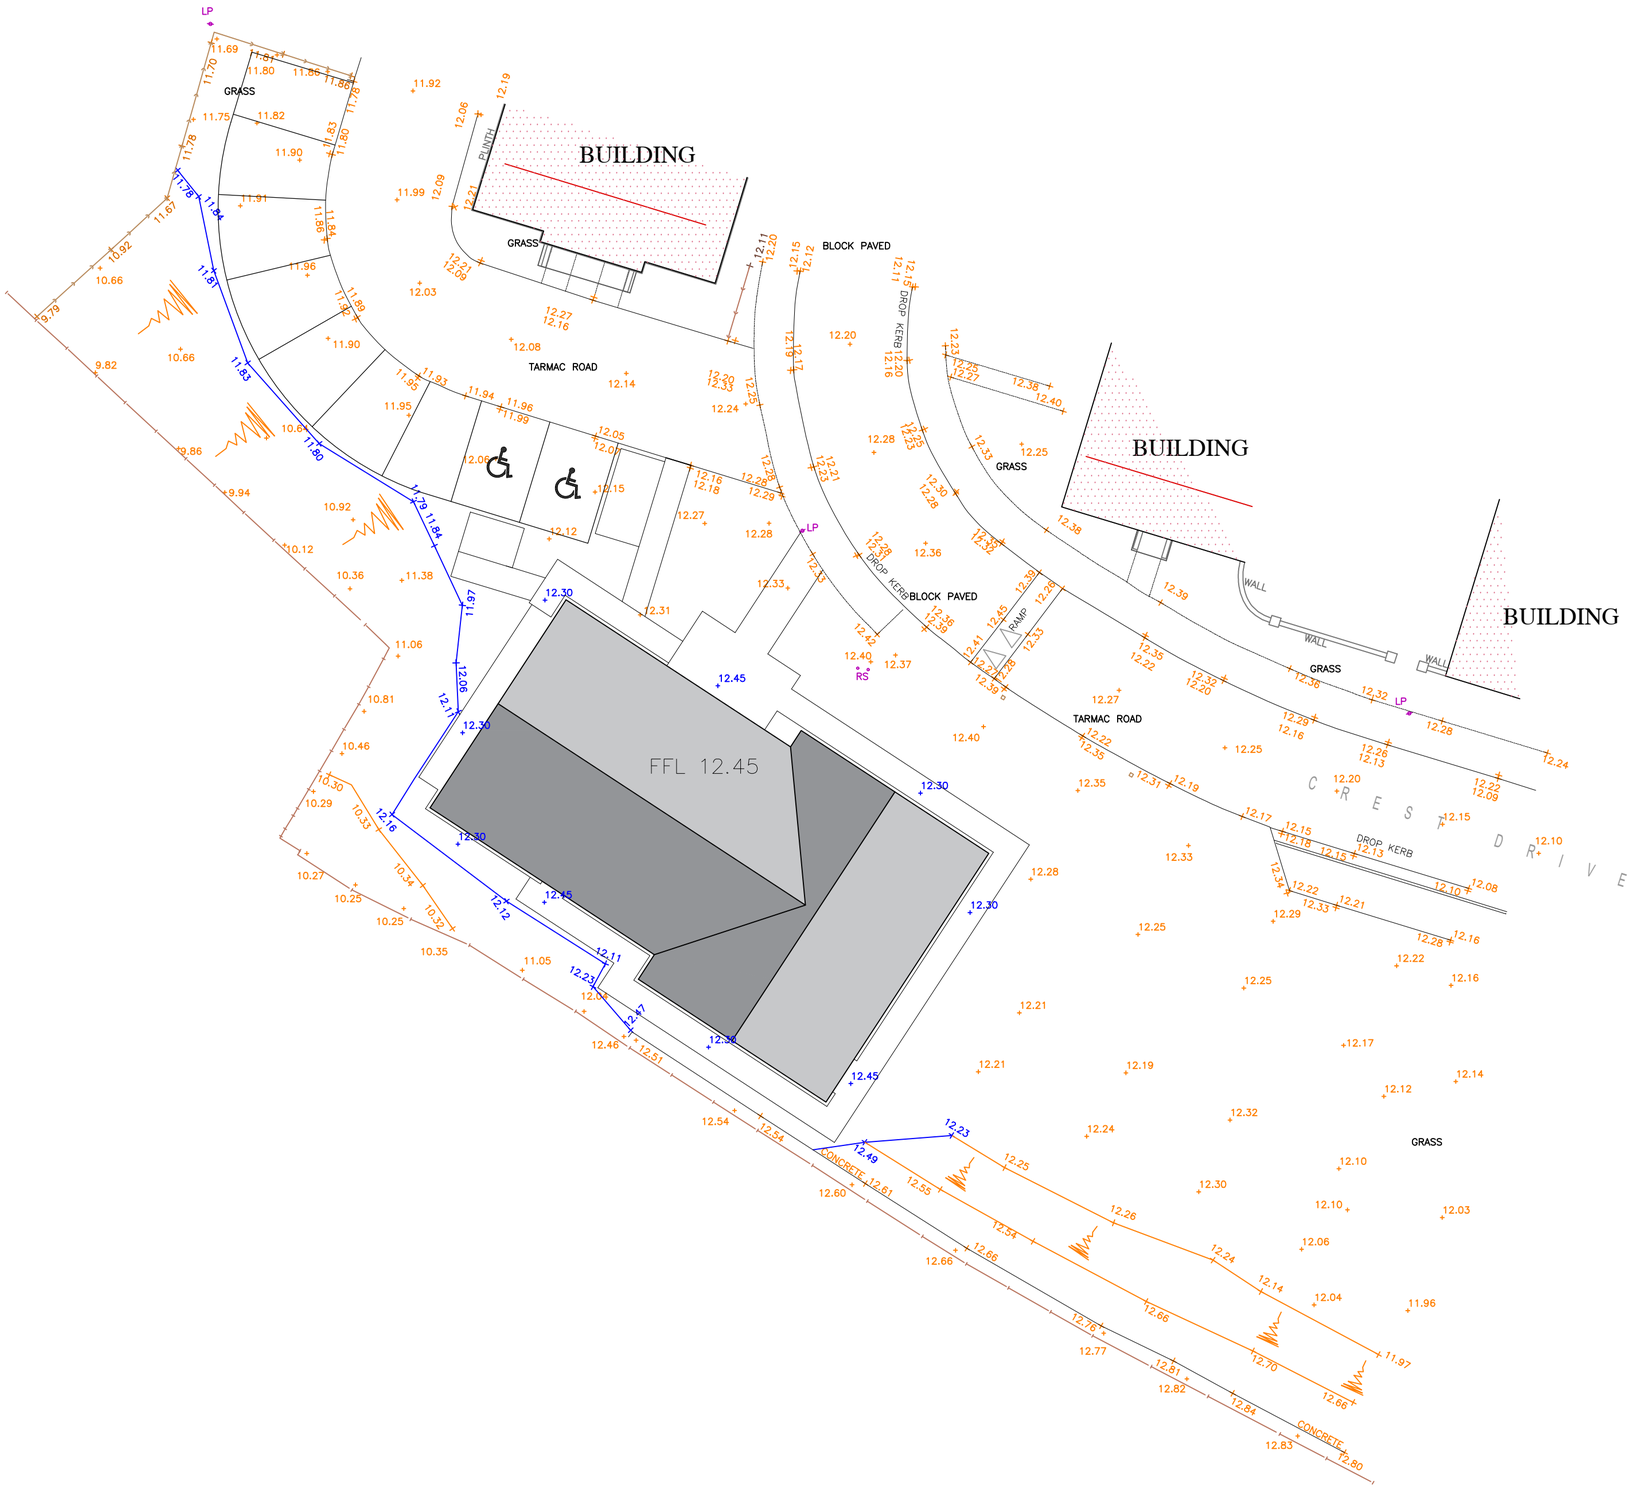


Key

11.27 + Proposed Levels

11.27 + Existing Levels

REV	DATE	REVISION NOTES

PROJECT
Proposed Village Hall at Crest Drive,
Fenstanton, Huntingdon,
Cambs, PE28 9BR

CLIENT
Fenstanton Village Hall Trust

DRAWING TITLE
Finished Floor Levels Plan

DRAWN BY	SCALE	
CWM	1:200 @ A2	
DATE	DWG. No.	REV.
16/06/25	25/1003/C1	-