Scale: 1:100

0m 1 2 3 4 5m 10m


THIS DRAWING AND THE BUILDING WORKS DEPICTED ARE THE COPYRIGHT OF L BEVENS ASSOCIATES ARCHITECTS LTD AND MAY NOT BE REPRODUCED OR AMENDED EXCEPT BY WRITTEN PERMISSION. NO LIABILITY WILL BE ACCEPTED FOR AMENDMENTS MADE BY OTHER PERSONS. COPYRIGHT 2025 ©.

ALL MEASUREMENTS SHOULD BE CHECKED ON SITE AND ANY DISCREPANCIES SHOULD REPORTED TO THE ORIGINATOR.

ALL WORKS TO COMPLY WITH CURRENT CDM REGULATIONS AS APPROPRIATE. IT IS THE CLIENT'S RESPOSIBILITY TO FULLY COMPLY WITH THE CDM 2015 REGULATIONS INCLUDING APPOINTING A PRINCIPAL DESIGNER AND PRINCIPAL CONTRACTOR FOR PROJECTS WITH MORE THAN ONE CONTRACTOR ON SITE.


NO WORKS TO COMMENCE ON SITE UNTIL ALL APPROVALS ARE CONFIRMED IN WRITING. L BEVENS ASSOCIATES ARCHITECTS LTD ACCEPTS NO LIABILITY IF THIS IS BREACHED.

IT IS THE CONTRACTORS RESPONSIBILITY TO ACCURATELY LOCATE EXISTING SERVICES PRIOR TO WORKS COMMENCING.

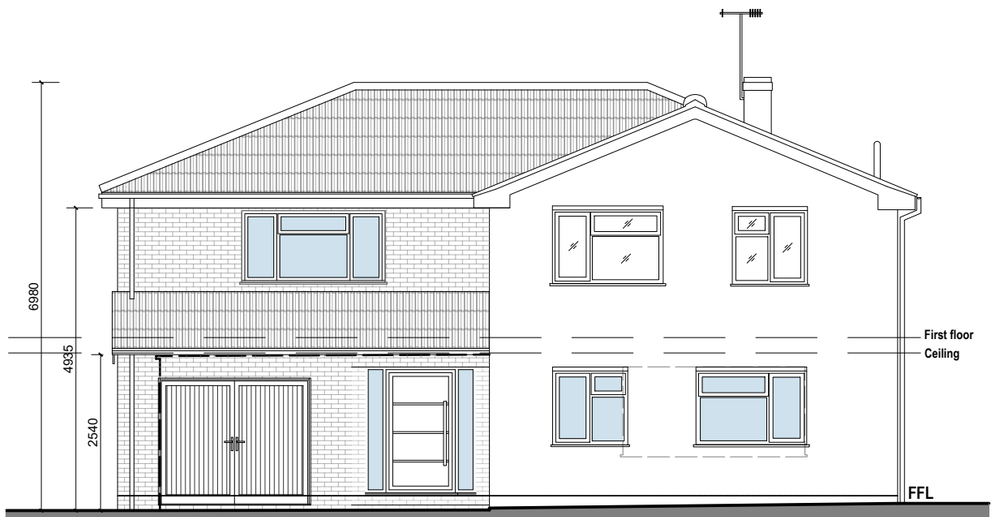


Existing side extension to be demolished shown dotted for clarity

Front Elevation

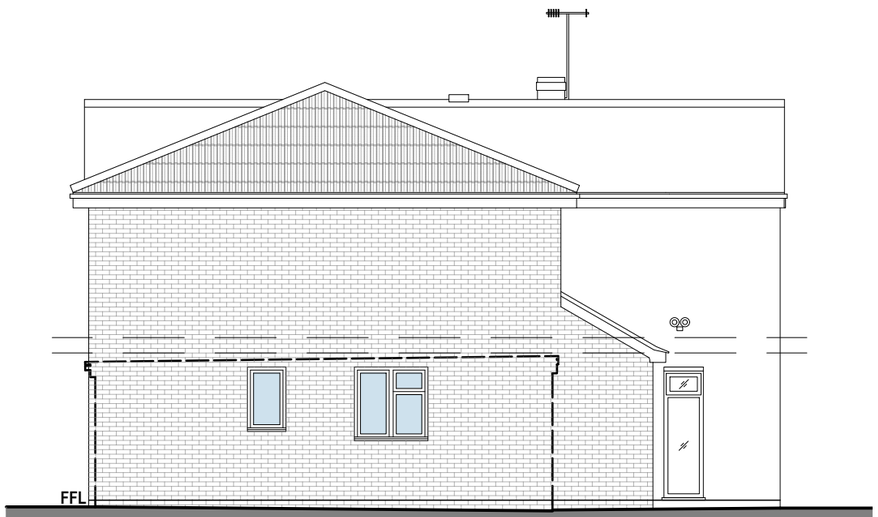


Existing side extension to be demolished shown dotted for clarity

Side Elevation

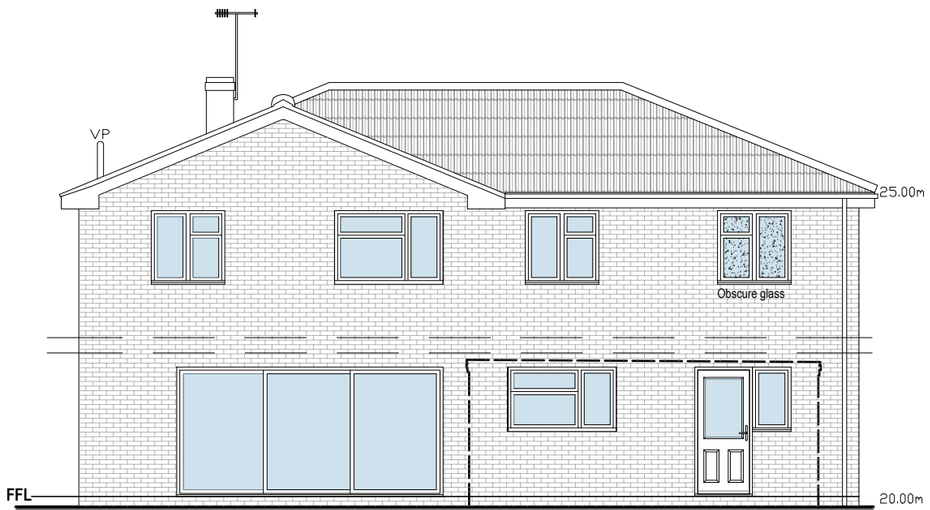

Existing side extension to be demolished shown dotted for clarity

Rear Elevation

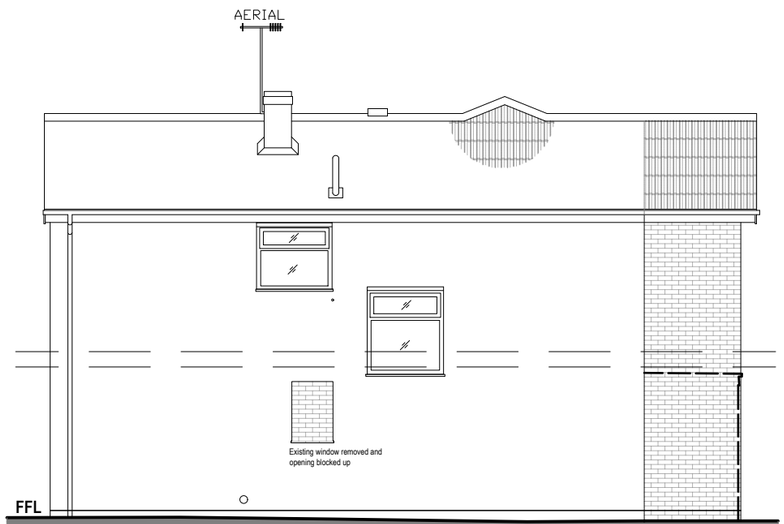

Existing side extension to be demolished shown dotted for clarity

Side Elevation

L Bevens Associates Architects Ltd
The Doghouse
10 Cricketers Way
Chatteris
Cambridgeshire
PE16 6UR
Tel: 01354 693969
Mob: 07739 562818
Email: enquiries@lbevens-associatesltd.co.uk
Web: www.lbevens-associatesltd.co.uk

DRAWING STATUS: PRELIMINARY ☐ PLANNING ■ CONSTRUCTION ☐ FILE COPY ☐

CLIENT
Mr R Wade

PROJECT
59 Greenfields, Earith,
Huntingdon, Cambridgeshire.

DRAWING TITLE
Proposed Elevations

SCALE	DATE	DRAWN	CHECKED
1:100 @ A3	December 2024	LB	

DRAWING NUMBER
CH24/LBA/678/HP-1-103

REVISION