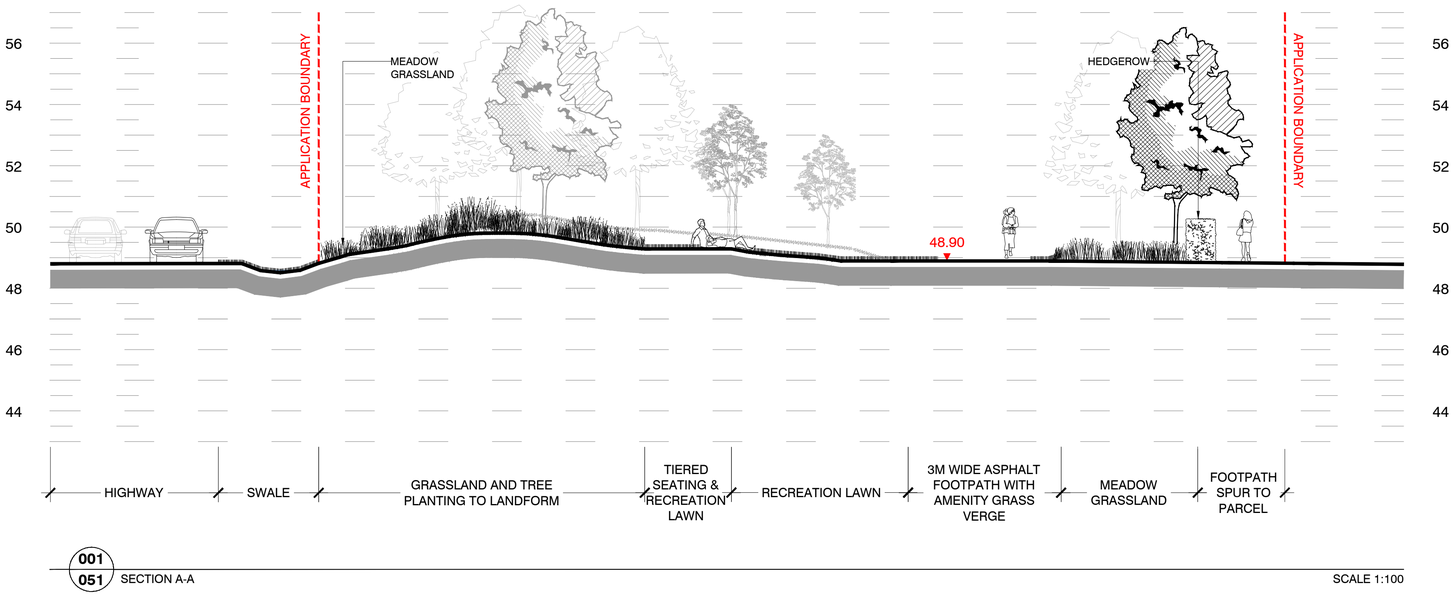

001
051 SECTION A-A

SCALE 1:100

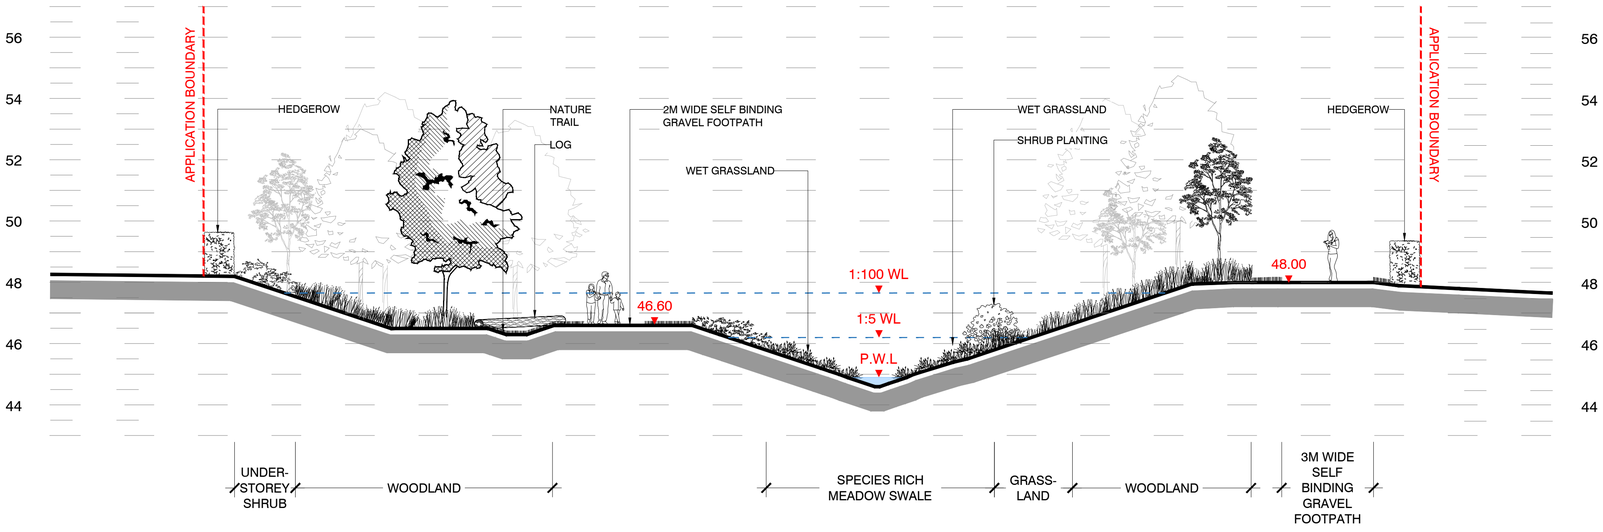

002
051 SECTION B-B

SCALE 1:100

0 2 4 8 12
METRES

This drawing is the property of Bradley Murphy Design Ltd. Copyright is reserved by them and the drawing is issued on the condition that it is not copied, reproduced, retained nor disclosed to any unauthorized person either wholly or in part without the consent of Bradley Murphy Design Ltd.

NOTES:
1. THIS DRAWING SHOULD BE READ IN CONJUNCTION WITH ALL OTHER LANDSCAPE DRAWINGS AND DOCUMENTS
2. THIS DRAWING IS NOT INTENDED FOR CONSTRUCTION
3. DO NOT SCALE FROM THIS DRAWING
4. ANY DISCREPANCIES WITHIN THIS DRAWING OR BETWEEN THIS DRAWING AND ANY OTHER INFORMATION IS TO BE REPORTED TO BMD FOR CLARIFICATION

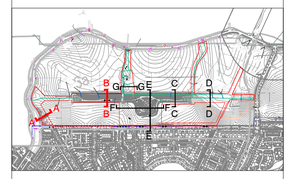

Rev	Description	Date
A	AMENDMENTS TO PARCEL INTERFACES	29.09.26

Purpose of Issue
PLANNING

Bradley Murphy Design Ltd
Studio 3, Floor 18
Alpha Studios
Alpha Tower
Suffolk St Queensway
Birmingham
B1 1TT

t: 01926 676496
e: info@bradleymurphydesign.co.uk
www.bradleymurphydesign.co.uk

Client
URBAN & CIVIC

Project
ALCONBURY WEALD KP3 GREEN INFRASTRUCTURE

Drawing Title
SECTION 1

Drawn	Checked	Approved	Date
VM	AR	HP	07/02/2025

Job No.	Scale	Sheet Size	Revision
23.0084	1:100	A1	A

Drawing Number
BMD.23.0084.DR.P051