

Elevation 3 - East

Scale 1:100

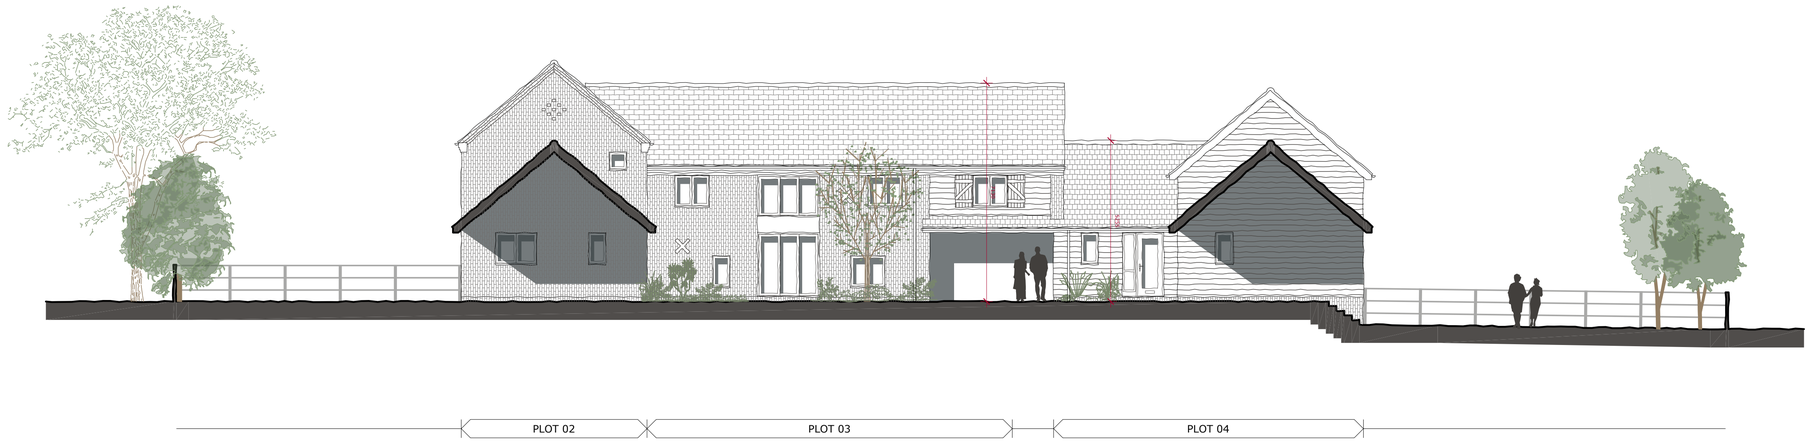

Elevation 4 - East Internal Courtyard

Scale 1:100

This drawing is a print and must not be scaled from. Use only noted dimensions and check all measurements on site before proceeding with the works. Any queries regarding areas, levels or dimensions must be referred back to BBR Design Services Ltd. All dimensions of existing buildings to be verified on site.

This drawing is the copyright of BBR Design Services Ltd and shall not be in any way used or reproduced without their prior written consent.

All design and construction is to be in accordance with the Construction Design and Management (CDM) Regulations 2015, and HSE guidance.

Scale bar (m) 1:100

0 1 2 3 4 5 6 7 8

Rev:	Date:	Note:	By:
E	06/08/2025	Plot 2 window added.	rda
D	24/01/2025	Updated to UD comments.	rda
C	05/09/2024	Revised design.	rda
B	16/04/2024	Written dimensions added.	cf
A	27/03/2024	Updated to client comments.	rda

FOR PLANNING

D E S I G N

01462 420800 | 01799 530097

info@bbr-design.co.uk

www.bbr-design.co.uk

CIAT CHARTERED PRACTICE

Contract:

Abbey Farm
Woodwalton Lane
Huntingdon
PE28 5YJ

Drawing Title:

Proposed Elevations
Sheet 2 of 4

Scale: 1:100 @ A1

Drawn/check: rda

Job No: 23218

Date: March 2024

Drawing No: PL25

Revision: E

© BBR Design 2025