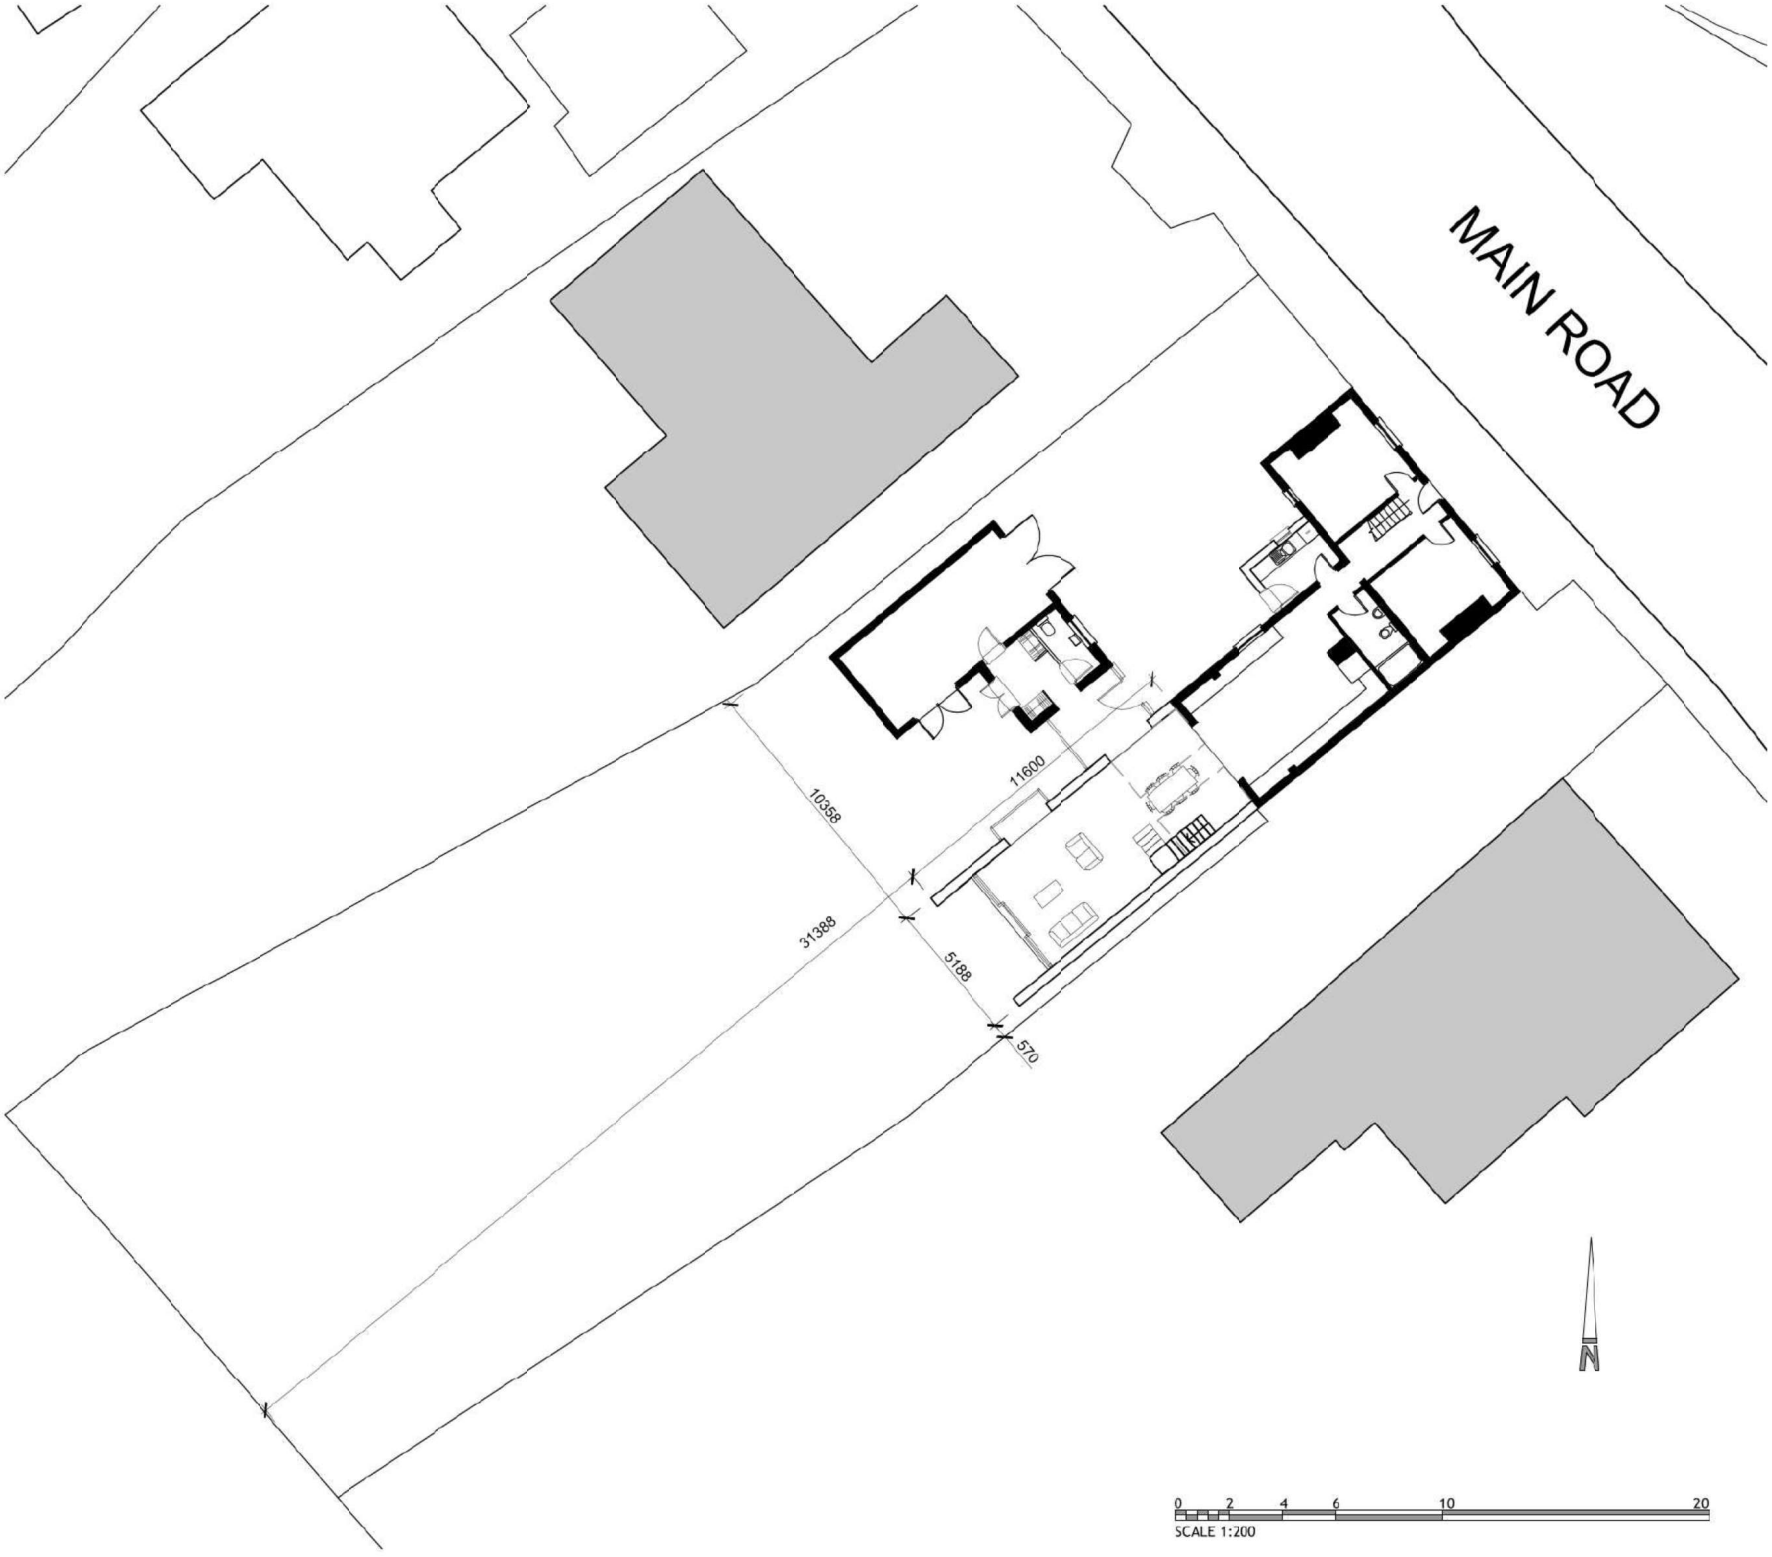

SCALE	1/200@A3	DATE	MAR_25
DRAWN	PJP	CHK	PJP
DRAWING NO.	PL005	REV	A
TITLE	35_MAIN_ROAD STONELY_PE19_5EH		
DETAILS	PROPOSED SITE_PLAN		

0 2 4 6 10 20

SCALE 1:200

PjP ARCHITECT

PjP Architect
School House
Melchbourne
MK44 1BB
T: [redacted]

[redacted]
web - www.pjparchitect.com