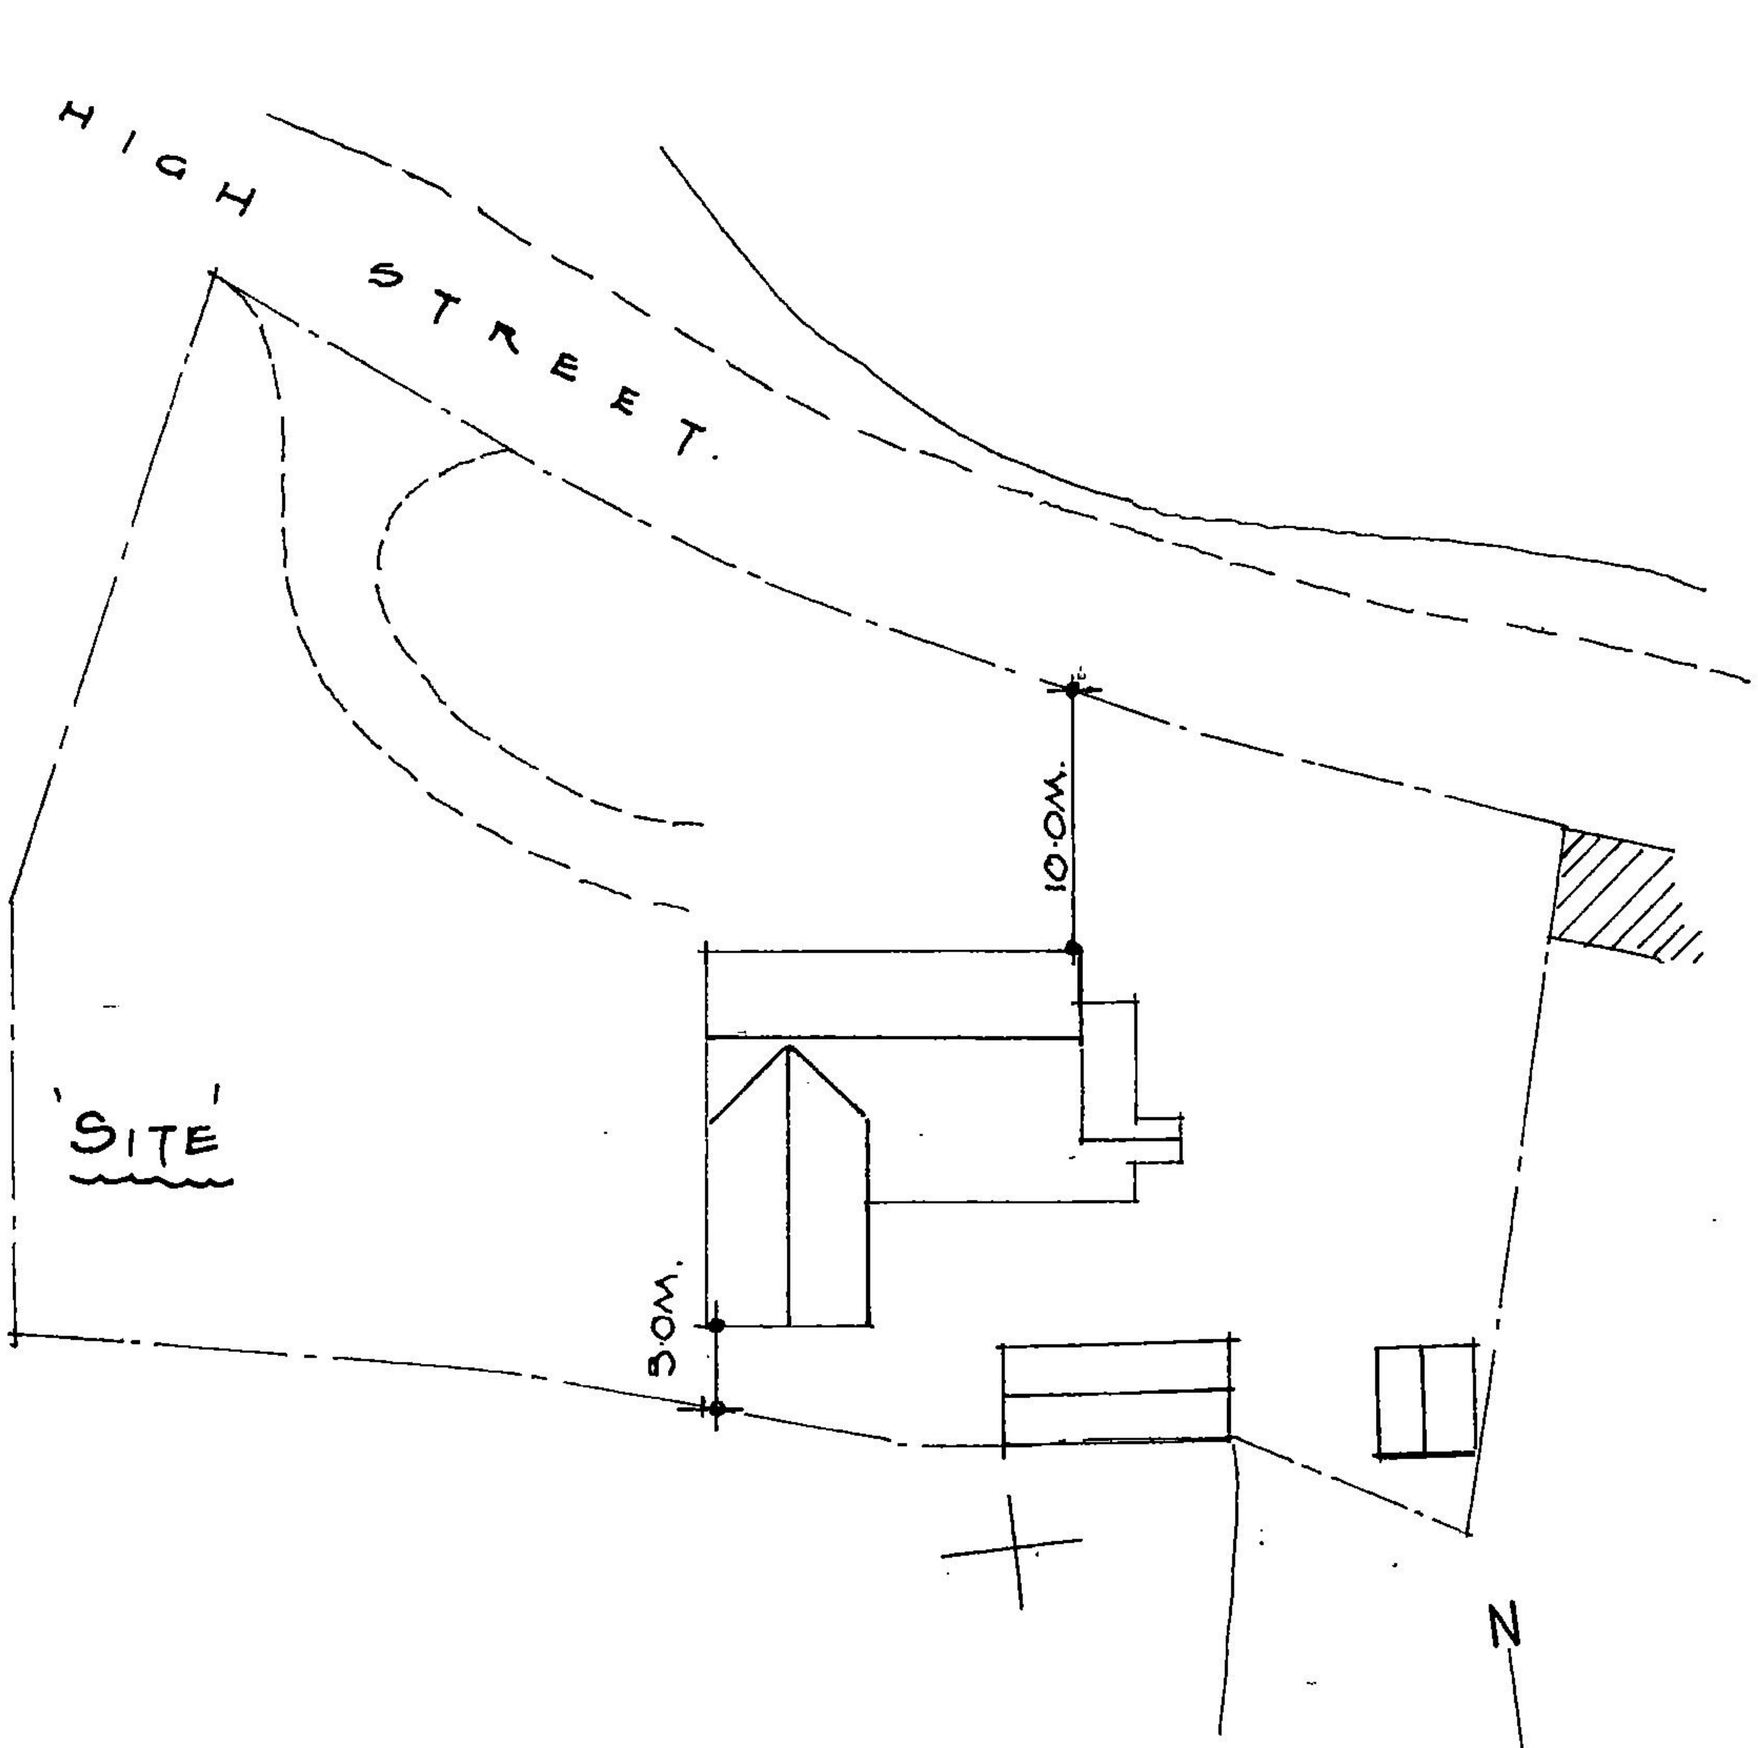


PROJECT.

PROPOSED REMEDIAL WORKS
TO GRADE II LISTED PROPERTY

AT:-
MANOR HOUSE,
HIGH STREET,
BURY, CAMBS PE26 2NR

CLIENT.

MR E. FOWLER

DRAWING

SITE PLAN.

SCALE.
1:500.

DATE
MARCH 2025.

JOB N°
22:1219/6

RUSSELL PAYNE MCIAT
Chartered Architectural Technologist
READ HOUSE
87 HIGH STREET
WARBOYS, CAMBS, PE28 2TB
TEL: 01487 825266