

FRONT (WEST) ELEVATION FROM GREAT NORTH ROAD.

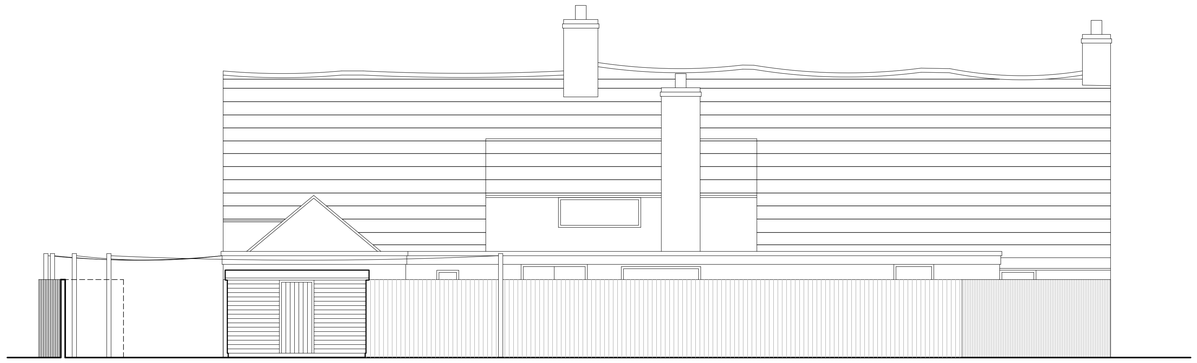

REAR (EAST) ELEVATION.

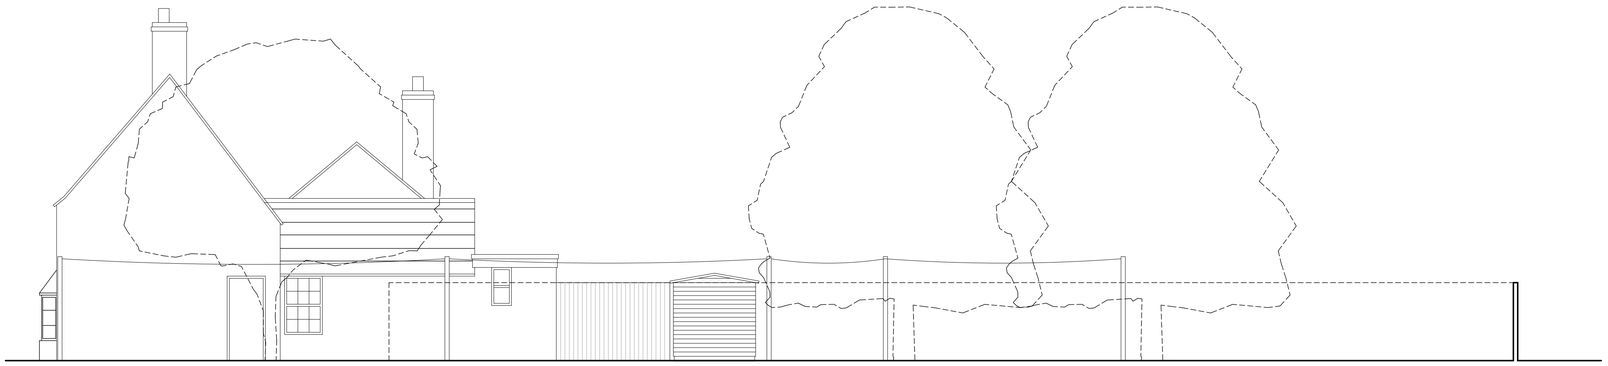

SIDE (SOUTH) ELEVATION FROM SHAKESPEARE ROAD.
TIMBER FENCING AT BOUNDARY & TO SUB STATION SITE OMITTED.

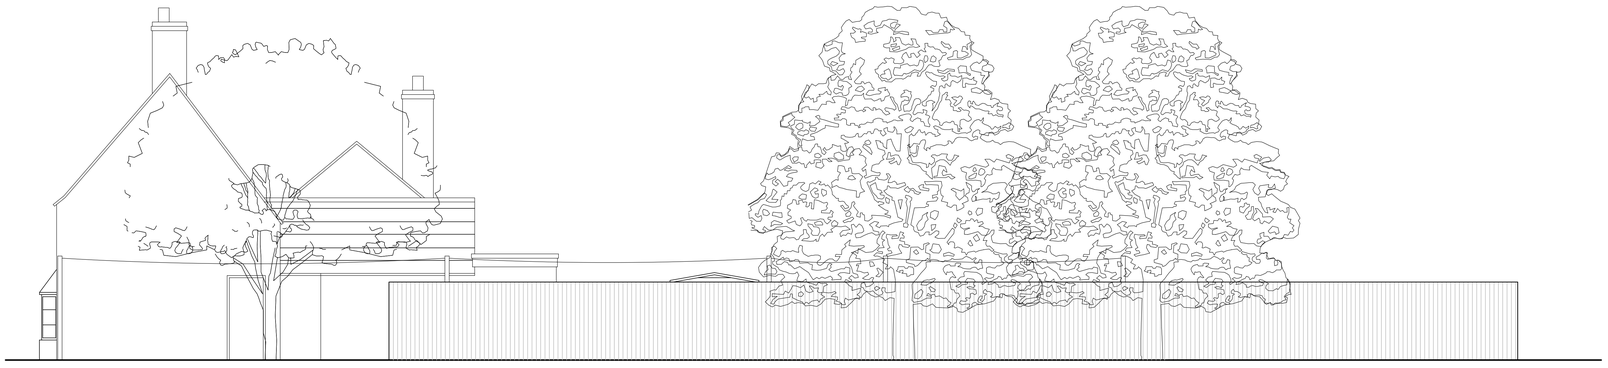

SIDE (SOUTH) ELEVATION FROM SHAKESPEARE ROAD.

0 1.0m 2.0m 3.0m 4.0m 5.0m
0.5m
Scalebar 1:50

Copyright:
The drawing and design and all the information contained therein is the sole copyright of SODA Ltd, and reproduction in any form is forbidden unless permission is obtained in writing.

Revision:
-

Scale: 1:50 @ A0
Date: Dec 24
Drawn by: RGC

Job title:
Walton & Horses
184 Great North Road, Eaton Socon
St Neots, PE19 8EF

Drawing title:
External Elevations as Existing
1 of 2

Client: Punch

Drawing Number:
1317-P-102

The Studio, Sovereign House,
Wakefield WF2 8EF
01924 372654 studio@sodagroup.co.uk

SODA