

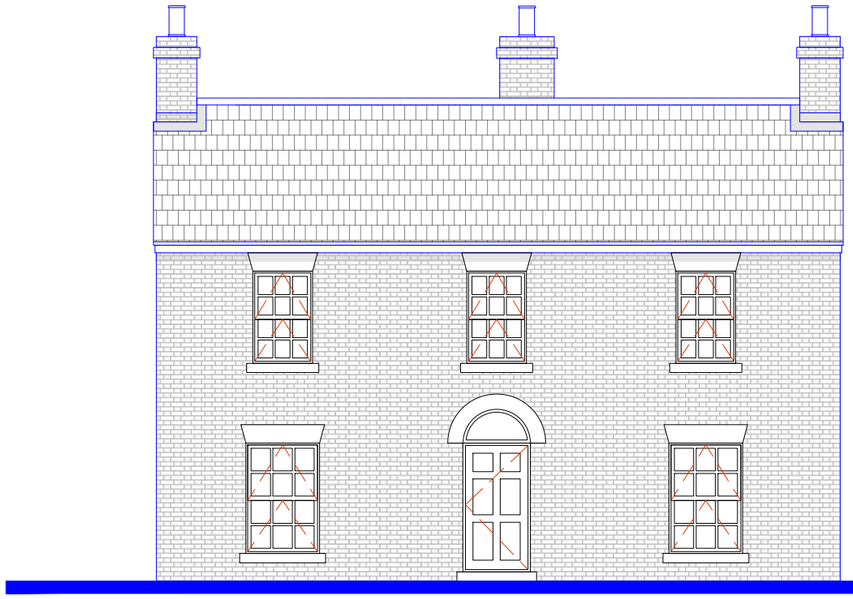



Existing/unchanged front elevation

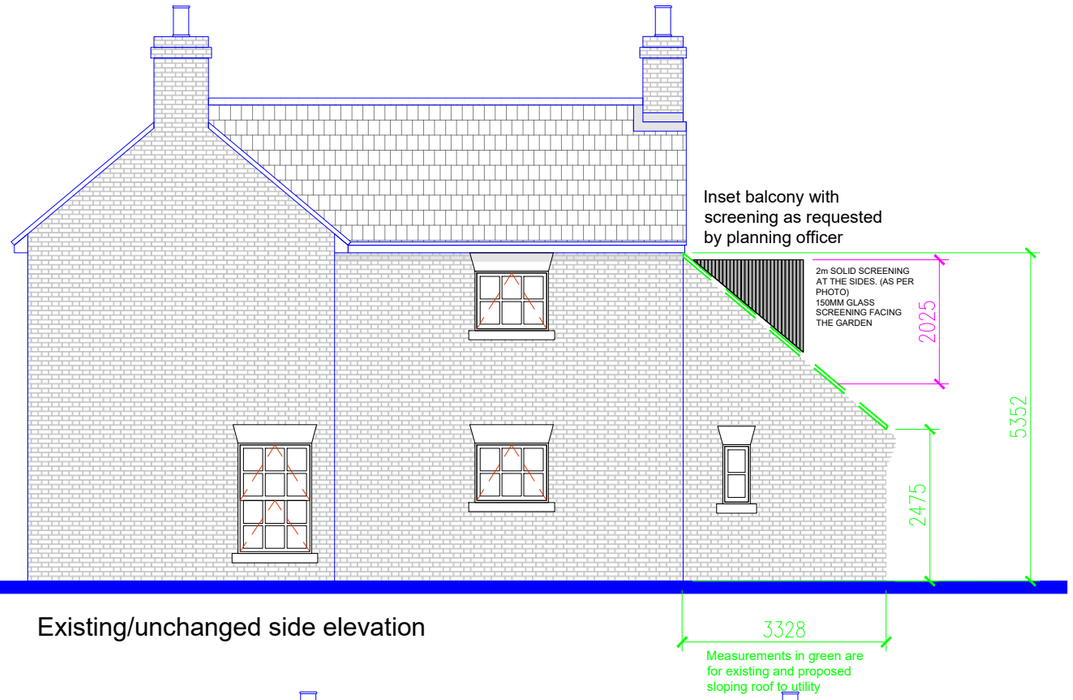

Existing/unchanged side elevation

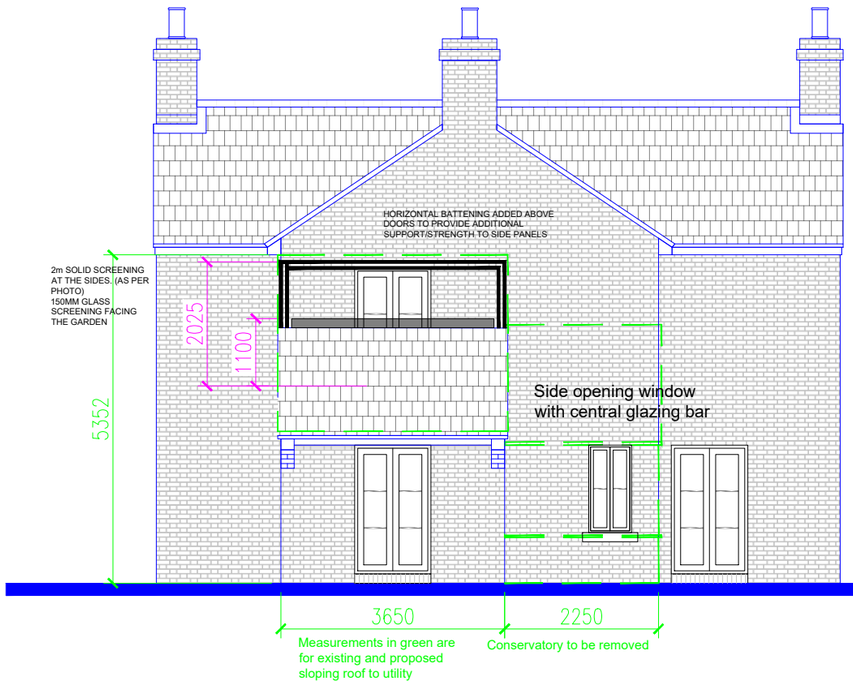

Proposed rear elevation

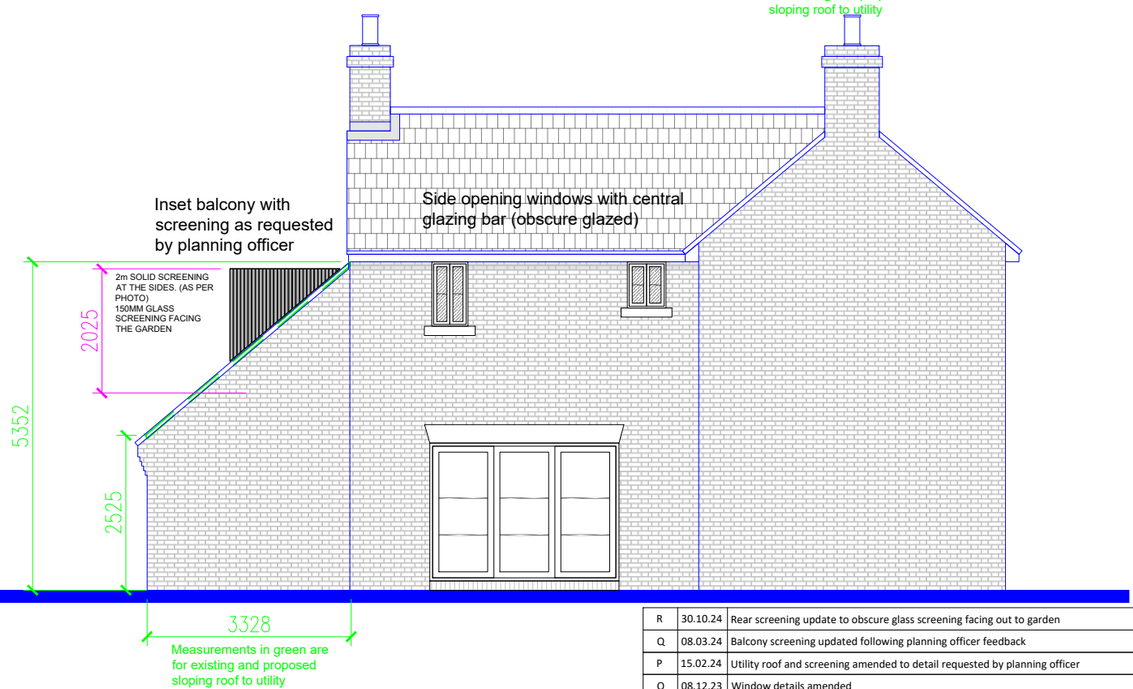

Proposed side elevation

Rev:	Date:	Description:	Drawn:	Checked:
R	30.10.24	Rear screening update to obscure glass screening facing out to garden	TJA	TECH
Q	08.03.24	Balcony screening updated following planning officer feedback	TJA	TECH
P	15.02.24	Utility roof and screening amended to detail requested by planning officer	TJA	TECH
O	08.12.23	Window details amended	TJA	TECH
N	27.11.23	Amendments as discussed with client	TJA	TECH
M	20.11.23	Amendments as per planning officer request	TJA	TECH
L	15.08.23	Dimensions added to plans and elevations	TJA	TECH
K	16.07.23	Utility amended to french doors, window added to dining area	TJA	TECH
J	10.05.23	Utility door amended to single door	TJA	TECH

Drawing	Proposed elevations					Date	06/06/2020
Drawing Ref	01-2020	No	4	Rev	R	Customer	Mr & Mrs R Cooper

Address: 43 The Highway
Great Staughton
St Neots, Cambridgeshire
PE19 5DA

Scale: 1:100 @ A3

0m 1m 2m 3m 4m 5m