Copyright of this drawing is the property of SK-Architecture ltd. It must not be reproduced or amended nor used in the execution of any works whether in conjunction with the proposed works for which it is prepared or otherwise without the express consent in writing of SK-Architecture ltd.

For information only DO NOT SCALE

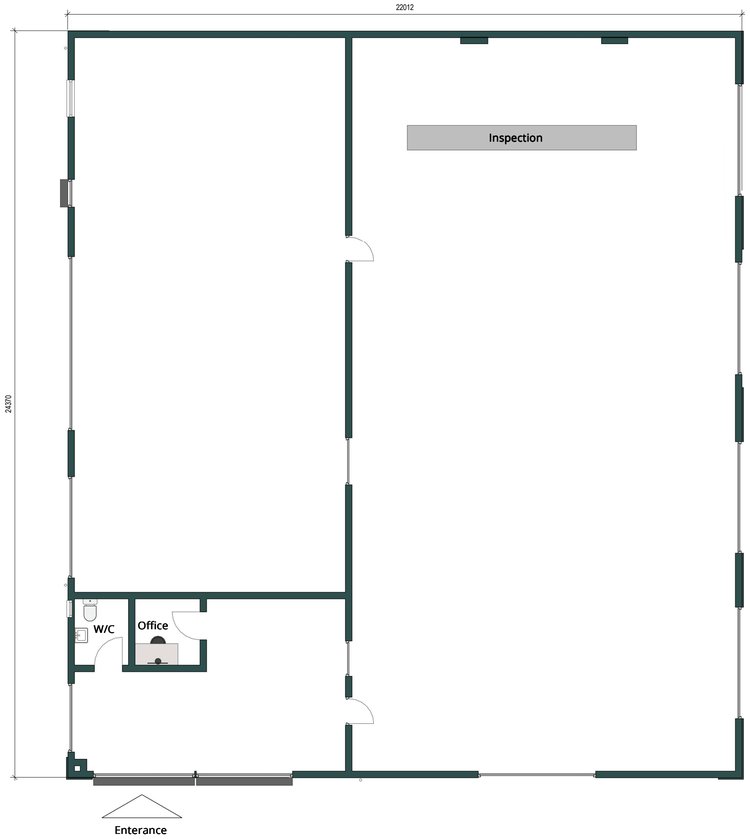

1 00 GF FFL
08 00 04 1 : 100



3 Roof Plan
08 00 04 1 : 100

Revision	Description	Date
A01	Issued for Comment	16/10/2026

SCALE 1 : 100
SCALE 1 : 1

0m 1m 2m 4m 6m 8m 10m
0mm 10mm 20mm 40mm 60mm 80mm 100mm

DRAFT

SK ARCHITECTURE

Client
Khuram

Project
Nursery Road, Huntingtdon

Drawing
Floor Plans as Proposed

Scale	Date
1 : 100 @ A1	16/10/2026

Project No.	Drawing No.	Revision
282	SKA HG 08 00 04	A01