
A (Qty 1)

Pictorial sign complete with, top hanger, Wells & Co header internally illuminated built in to steelwork, EST 1876 kicker complete with 2 halo illuminated star fish & pictorial trough light set- new wall mounted Gibbit
SCALE 1:20


*4170mm Ground Clearance

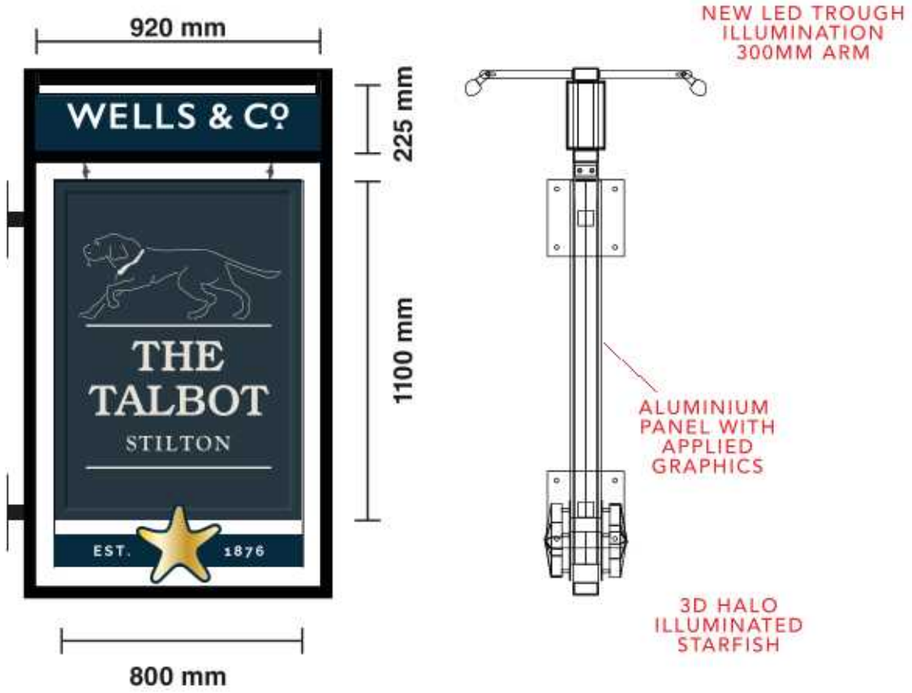

B (Qty 1)

Bullnose fascia with 19mm gold letters flush mounted to face.
Illuminated by LED trough light.
SCALE 1:20

* 2710mm Ground Clearance

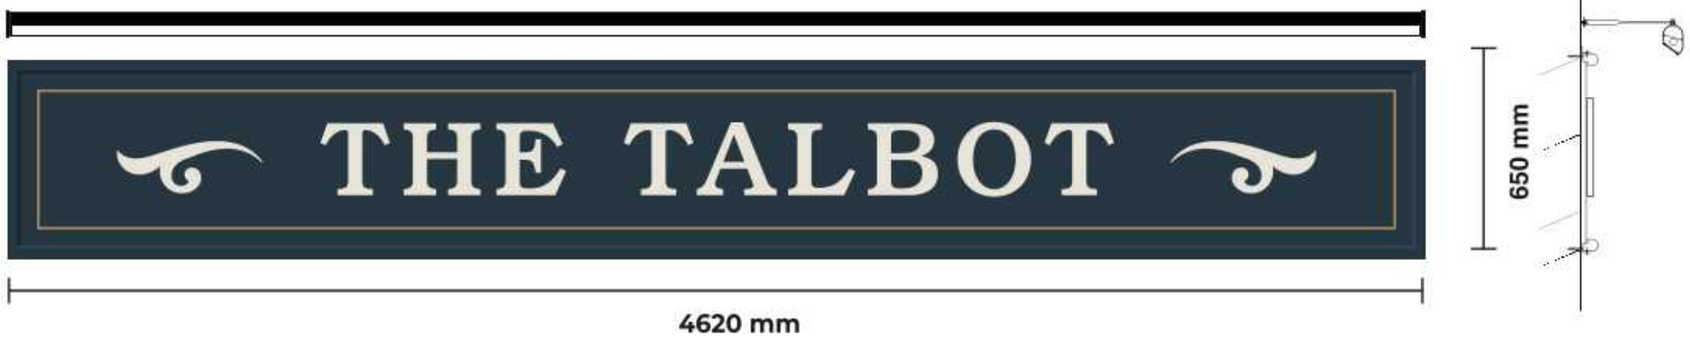

C (Qty 1)

Signwriting to building
SCALE 1:20

* 1295mm Ground Clearance





WELLS & Co

SIGNAGE

NUMBER
32374PL01

ISSUE
Issue 03 - 21-10-26

SITE NAME
Talbot

LOCATION
Stilton

DATE CREATED
12-10-26

TYPEFACE
Bookman ITC Std

SIGNAGE COLOUR

F&B
HAGUE BLUE

F&B
OFF WHITE

DECORATING

LOWER RENDER
F&B
VERT DE TERRE

UPPER RENDER
F&B
OFF WHITE