
- LINE INDICATES PROPERTY BOUNDARY

- ITEM G FLOODS

- ITEM H LANTERNS

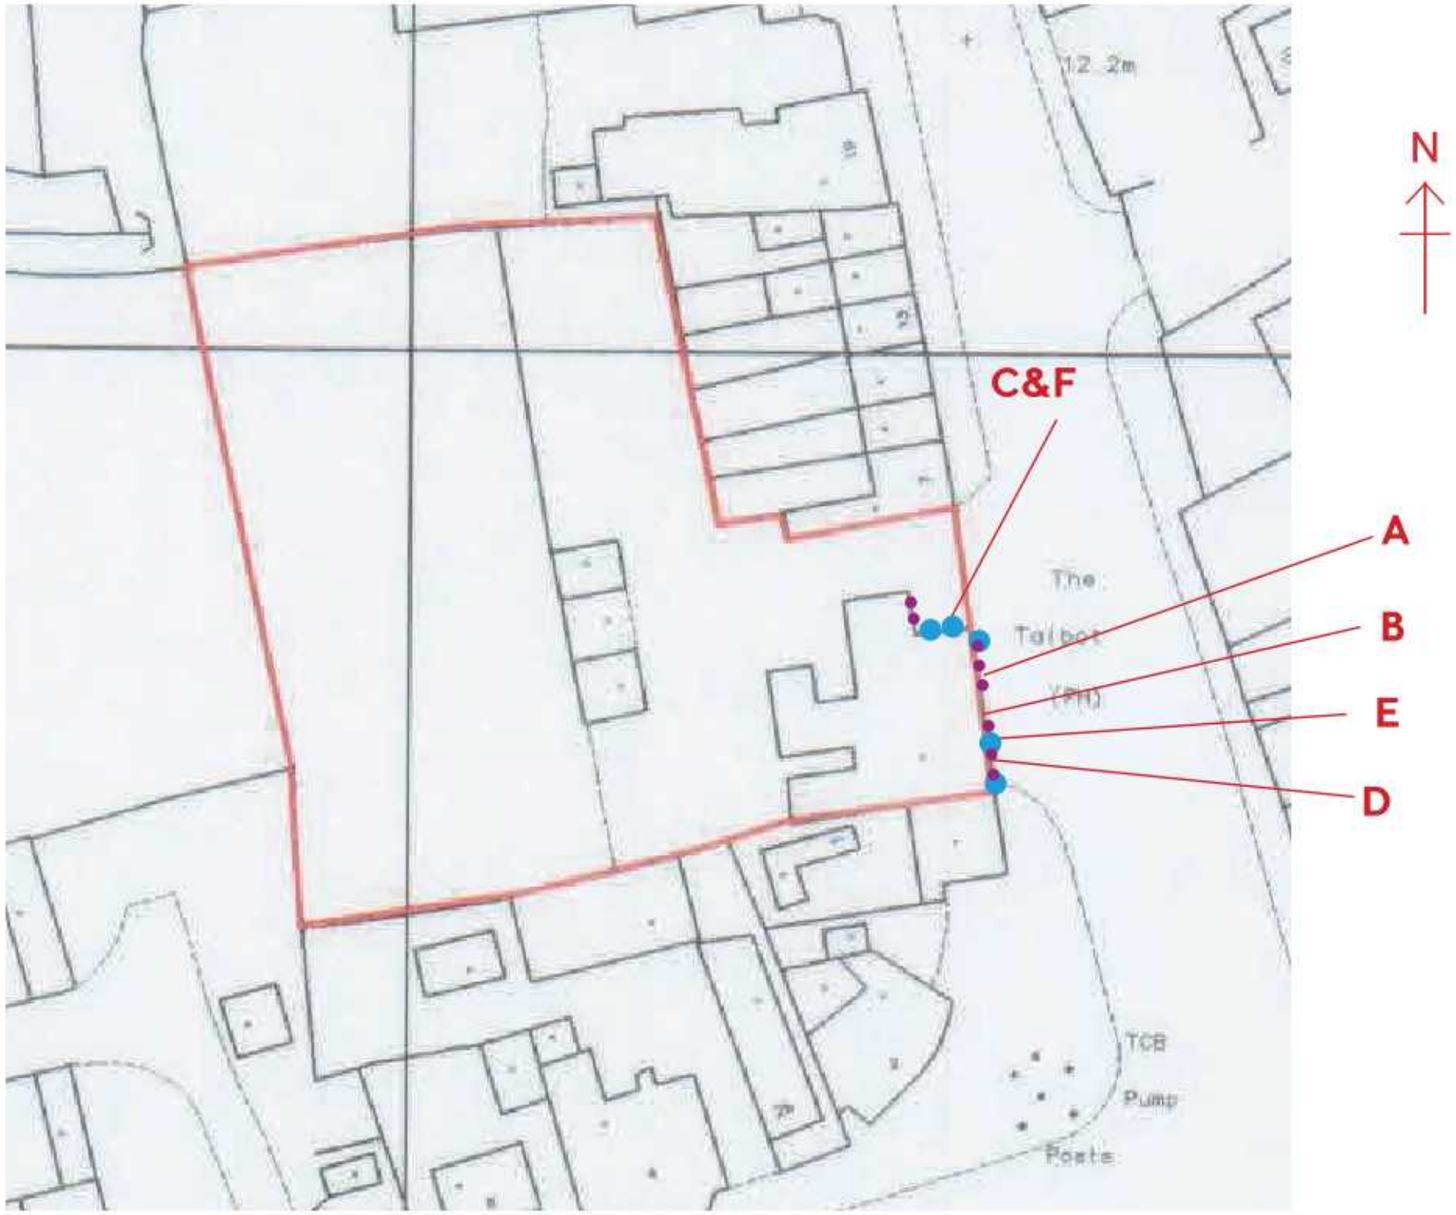

Scale 1:500

0 5 10 15 20 25 30 35 40 45 50
m

WELLS & Cº

SITE PLAN 02

NUMBER
32374PL01

ISSUE
Issue 03 - 21-10-26

SITE NAME
Talbot

LOCATION
Stilton

DATE CREATED
12-10-26

TYPEFACE
Bookman ITC Std

SIGNAGE COLOUR

F&B
HAGUE BLUE

F&B
OFF WHITE

DECORATING

LOWER RENDER
F&B
VERT DE TERRE

UPPER RENDER
F&B
OFF WHITE