SAW #113

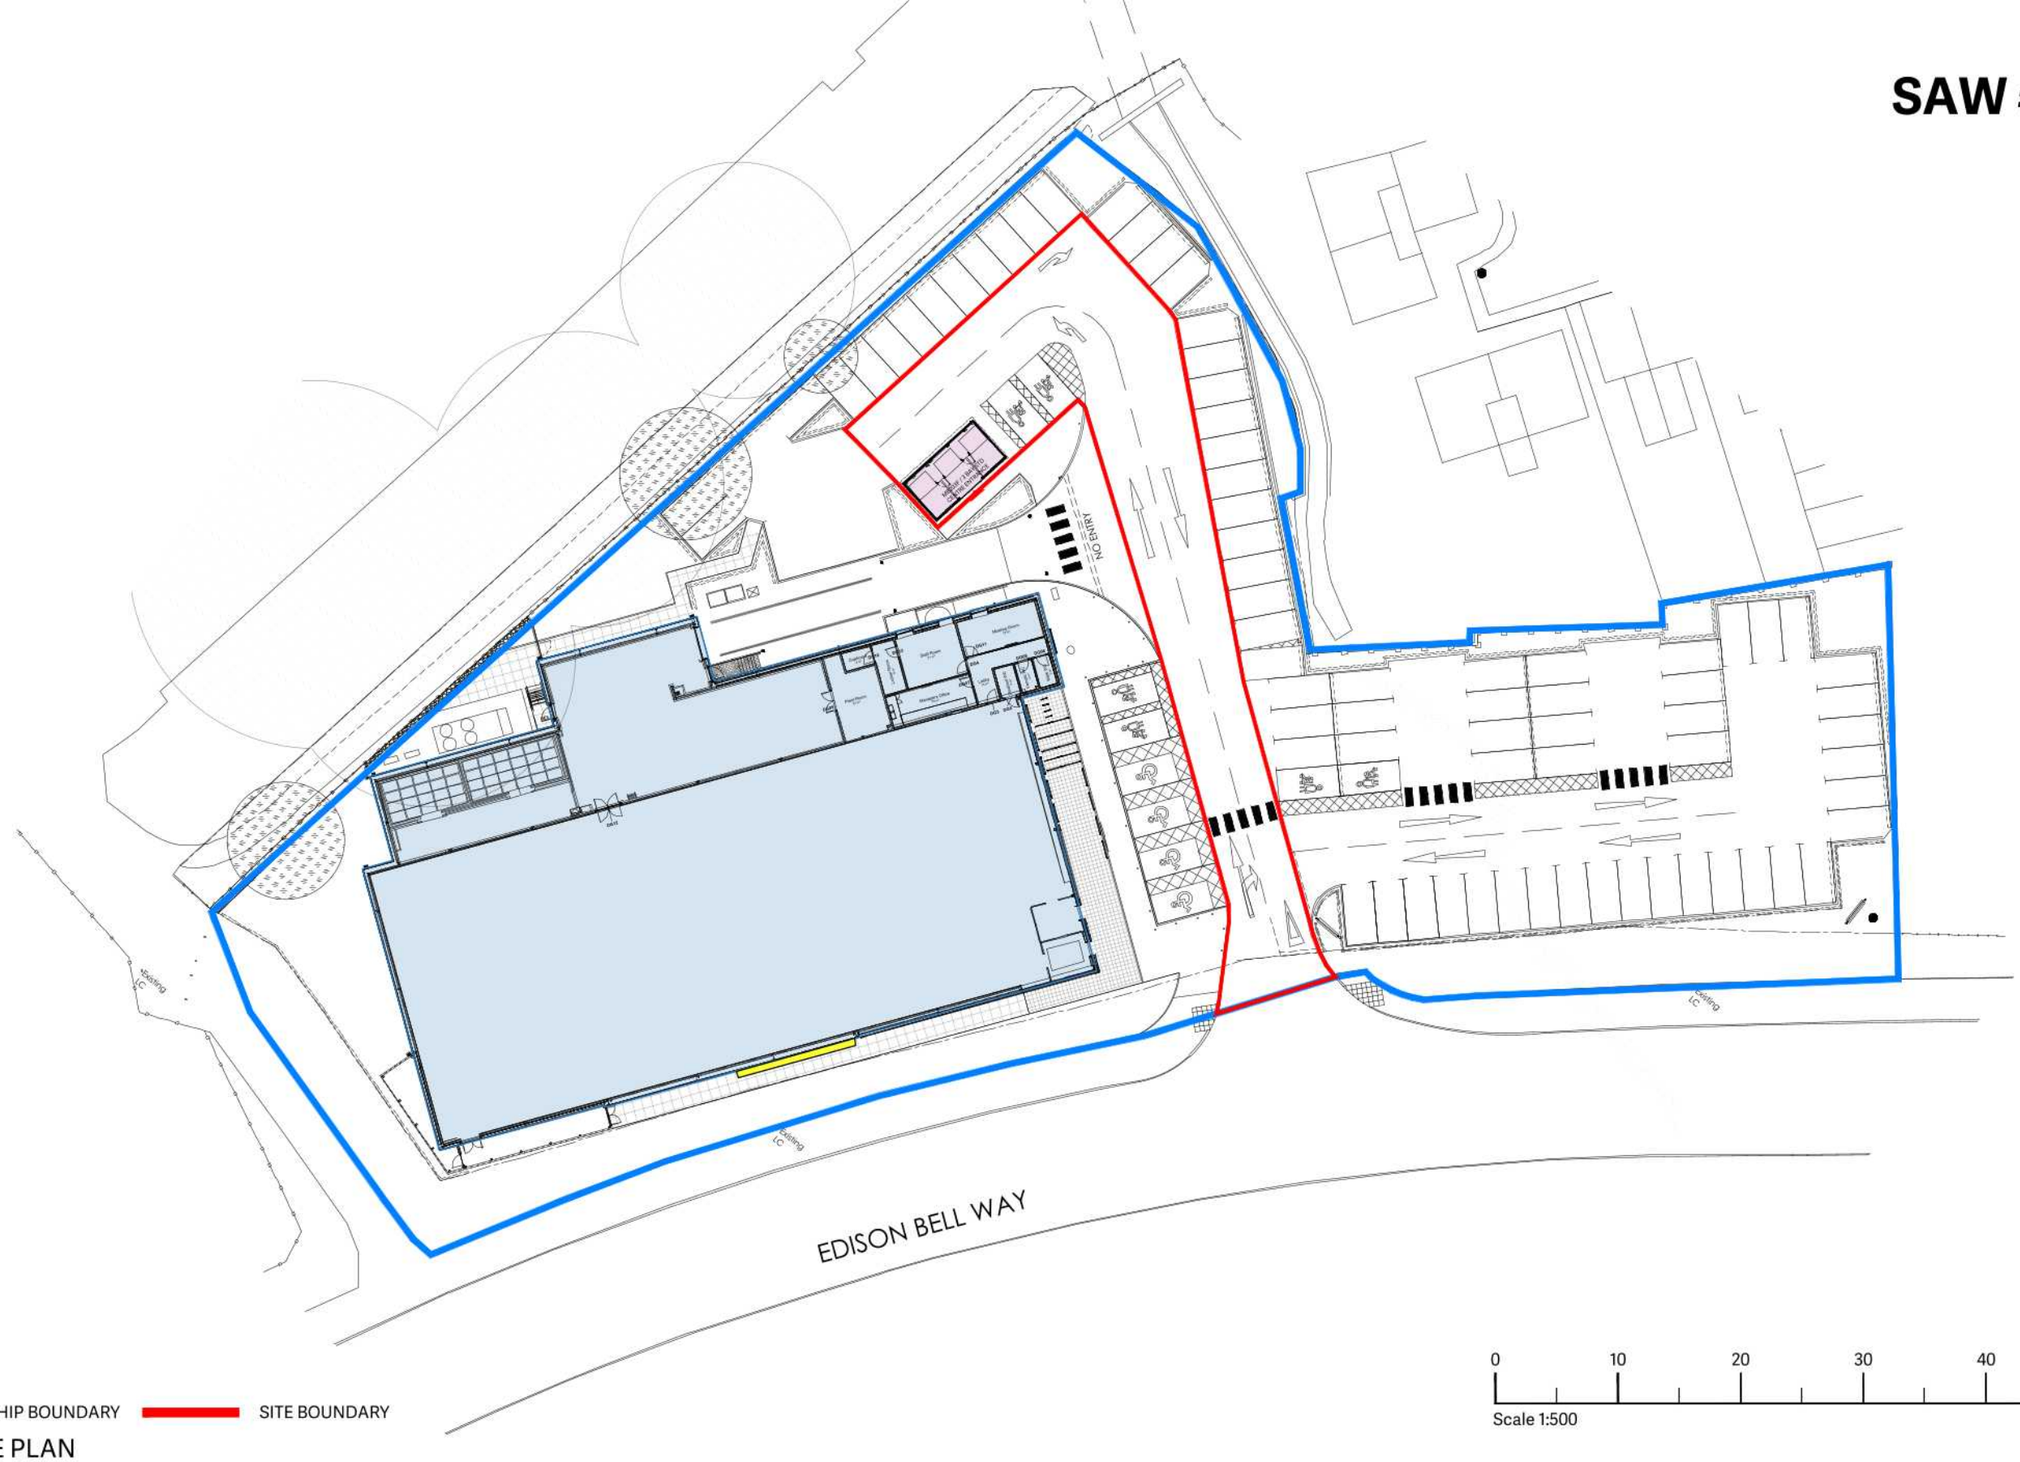

KEY:-

OWNERSHIP BOUNDARY SITE BOUNDARY

PROPOSED SITE PLAN

1:750

0 10 20 30 40 50 60m

Scale 1:500

Revision	Description	Date	Drawn	Checked
02	RED LINE UPDATED AND POSTCODE CORRECTED	16/10/26	CB	DN

STOAS

The Lodge
Coleshill Manor
Birmingham
B46 1DL
0121 747 1943

www.STOASArchitects.com

Client: ALDI STORES LTD. STORE No.#113-SAW

Project Title: DRS - DEPOSIT RETURNS SCHEME

Drawing Title: PROPOSED SITE PLAN

Project Address: 4 EDISON BELL WAY, HUNTINGDON, PE29 3HG

Job No.	Originator	Zone	Level	Type
26-2732	STO	SAW113	00	D

Role	Drawing No.	Suitability	Revision	North
A	P002	-	02	

Drawn	Checked	Date	Scale	Size
SI	DN	10.09.2026	NOTED	A3

ALL DIMENSIONS TO BE VERIFIED ON SITE PRIOR TO ANY SHOP OR SITE WORKS BEING COMMENCED. ANY DISCREPANCIES TO BE REPORTED TO STOAS ARCHITECTS BEFORE ANY WORK IS PUT IN HAND. DO NOT SCALE FROM THIS DRAWING. THIS DRAWING IS TO BE READ IN CONJUNCTION WITH RELEVANT CONSULTANTS' AND SPECIALISTS' DRAWINGS. THIS DRAWING IS THE PROPERTY OF STOAS ARCHITECTS. COPYRIGHT IS RESERVED BY THEM AND THE DRAWING IS ISSUED ON THE CONDITION THAT IT IS NOT COPIED, REPRODUCED, RETAINED OR DISCLOSED TO ANY UNAUTHORISED PERSON EITHER WHOLLY OR IN PART WITHOUT THE WRITTEN CONSENT OF STOAS ARCHITECTS.