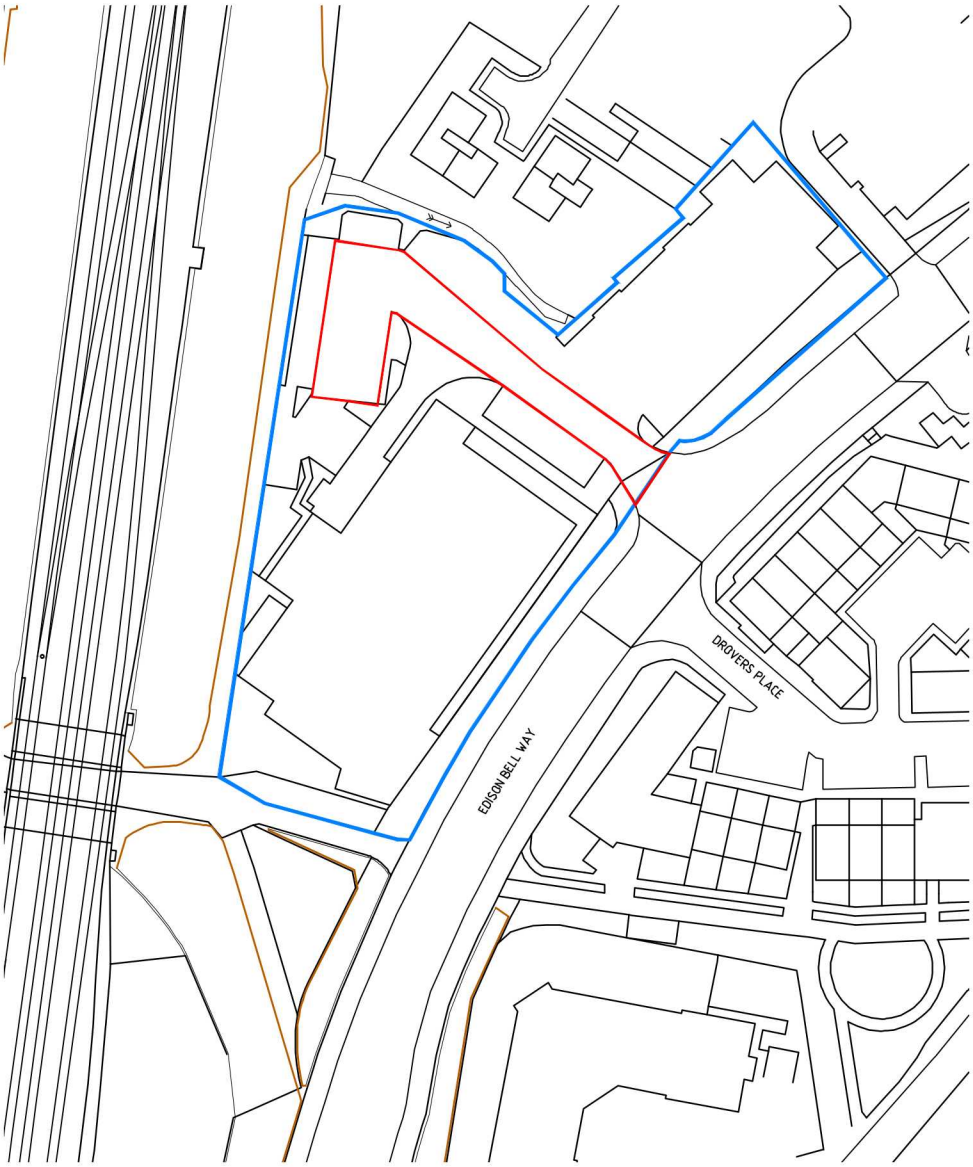

0 25 50 75m

Scale 1:1250

KEY:-

OWNERSHIP BOUNDARY SITE BOUNDARY

STOAS

The Lodge
Coleshill Manor
Birmingham
B46 1DL
0121 747 1943
www.STOASArchitects.com

Client: ALDI STORES LTD	Job No.: 26-2732	Originator: STO	Zone: SAW113	Level: 00	Type: DR
Project Title: DRS - DEPOSIT RETURN SCHEME	Role: A	Drawing No.: P001	Suitability: -	Revision: 02	North
Drawing Title: SITE LOCATION PLAN					
Project Address: 4 EDISON BELL WAY, HUNTINGDON, PE29 3HG	Drawn: SI	Checked: DN	Date: 10.09.2026	Scale: 1:1250	Size: A4

ALL DIMENSIONS TO BE VERIFIED ON SITE PRIOR TO ANY SHOP OR SITE WORKS BEING COMMENCED. ANY DISCREPANCIES TO BE REPORTED TO STOAS ARCHITECTS BEFORE ANY WORK IS PUT IN HAND. DO NOT SCALE FROM THIS DRAWING. THIS DRAWING IS TO BE READ IN CONJUNCTION WITH RELEVANT CONSULTANTS' AND SPECIALISTS' DRAWINGS. THIS DRAWING IS THE PROPERTY OF STOAS ARCHITECTS. COPYRIGHT IS RESERVED BY THEM AND THE DRAWING IS ISSUED ON THE CONDITION THAT IT IS NOT COPIED, REPRODUCED, RETAINED OR DISCLOSED TO ANY UNAUTHORISED PERSON EITHER WHOLLY OR IN PART WITHOUT THE WRITTEN CONSENT OF STOAS ARCHITECTS.