

East Elevation

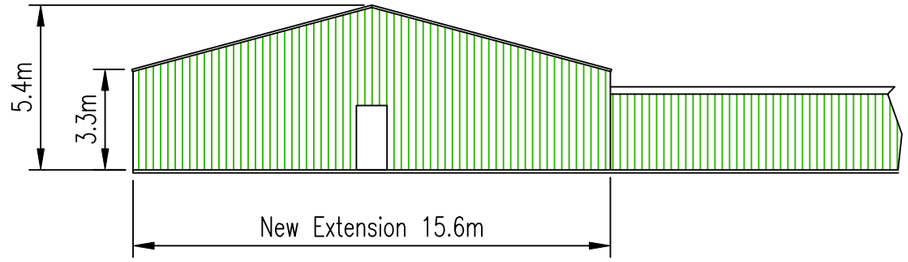

North Elevation

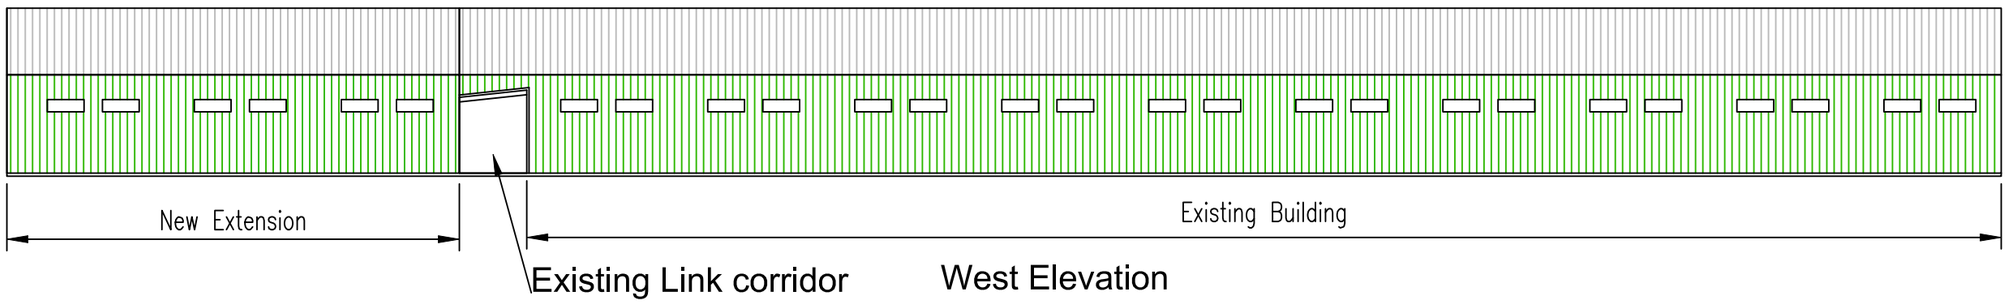

Existing Link corridor

West Elevation

Quality Equipment
G.E. BAKER (UK) LTD

Heath Rd, Woolpit, Bury St. Edmunds, Suffolk, IP30 9RN
Telephone: 01359 240329 Facsimile: 01359 242086
www.quality-equipment.co.uk
Email: info@quality-equipment.co.uk

All information shown is the sole property of G E Baker UK Limited and any use in full or in part is strictly prohibited without express permission ©

Check by		Date	A3
			Date
Rev	Revision note		23-7-24
If in doubt, ask	Customer B&S Farming		Scale 1:200
Dwg. Title	Elevations		
Dwg. No.	3469-02	Drawn by MAH	Rev. 1