Floor Plan

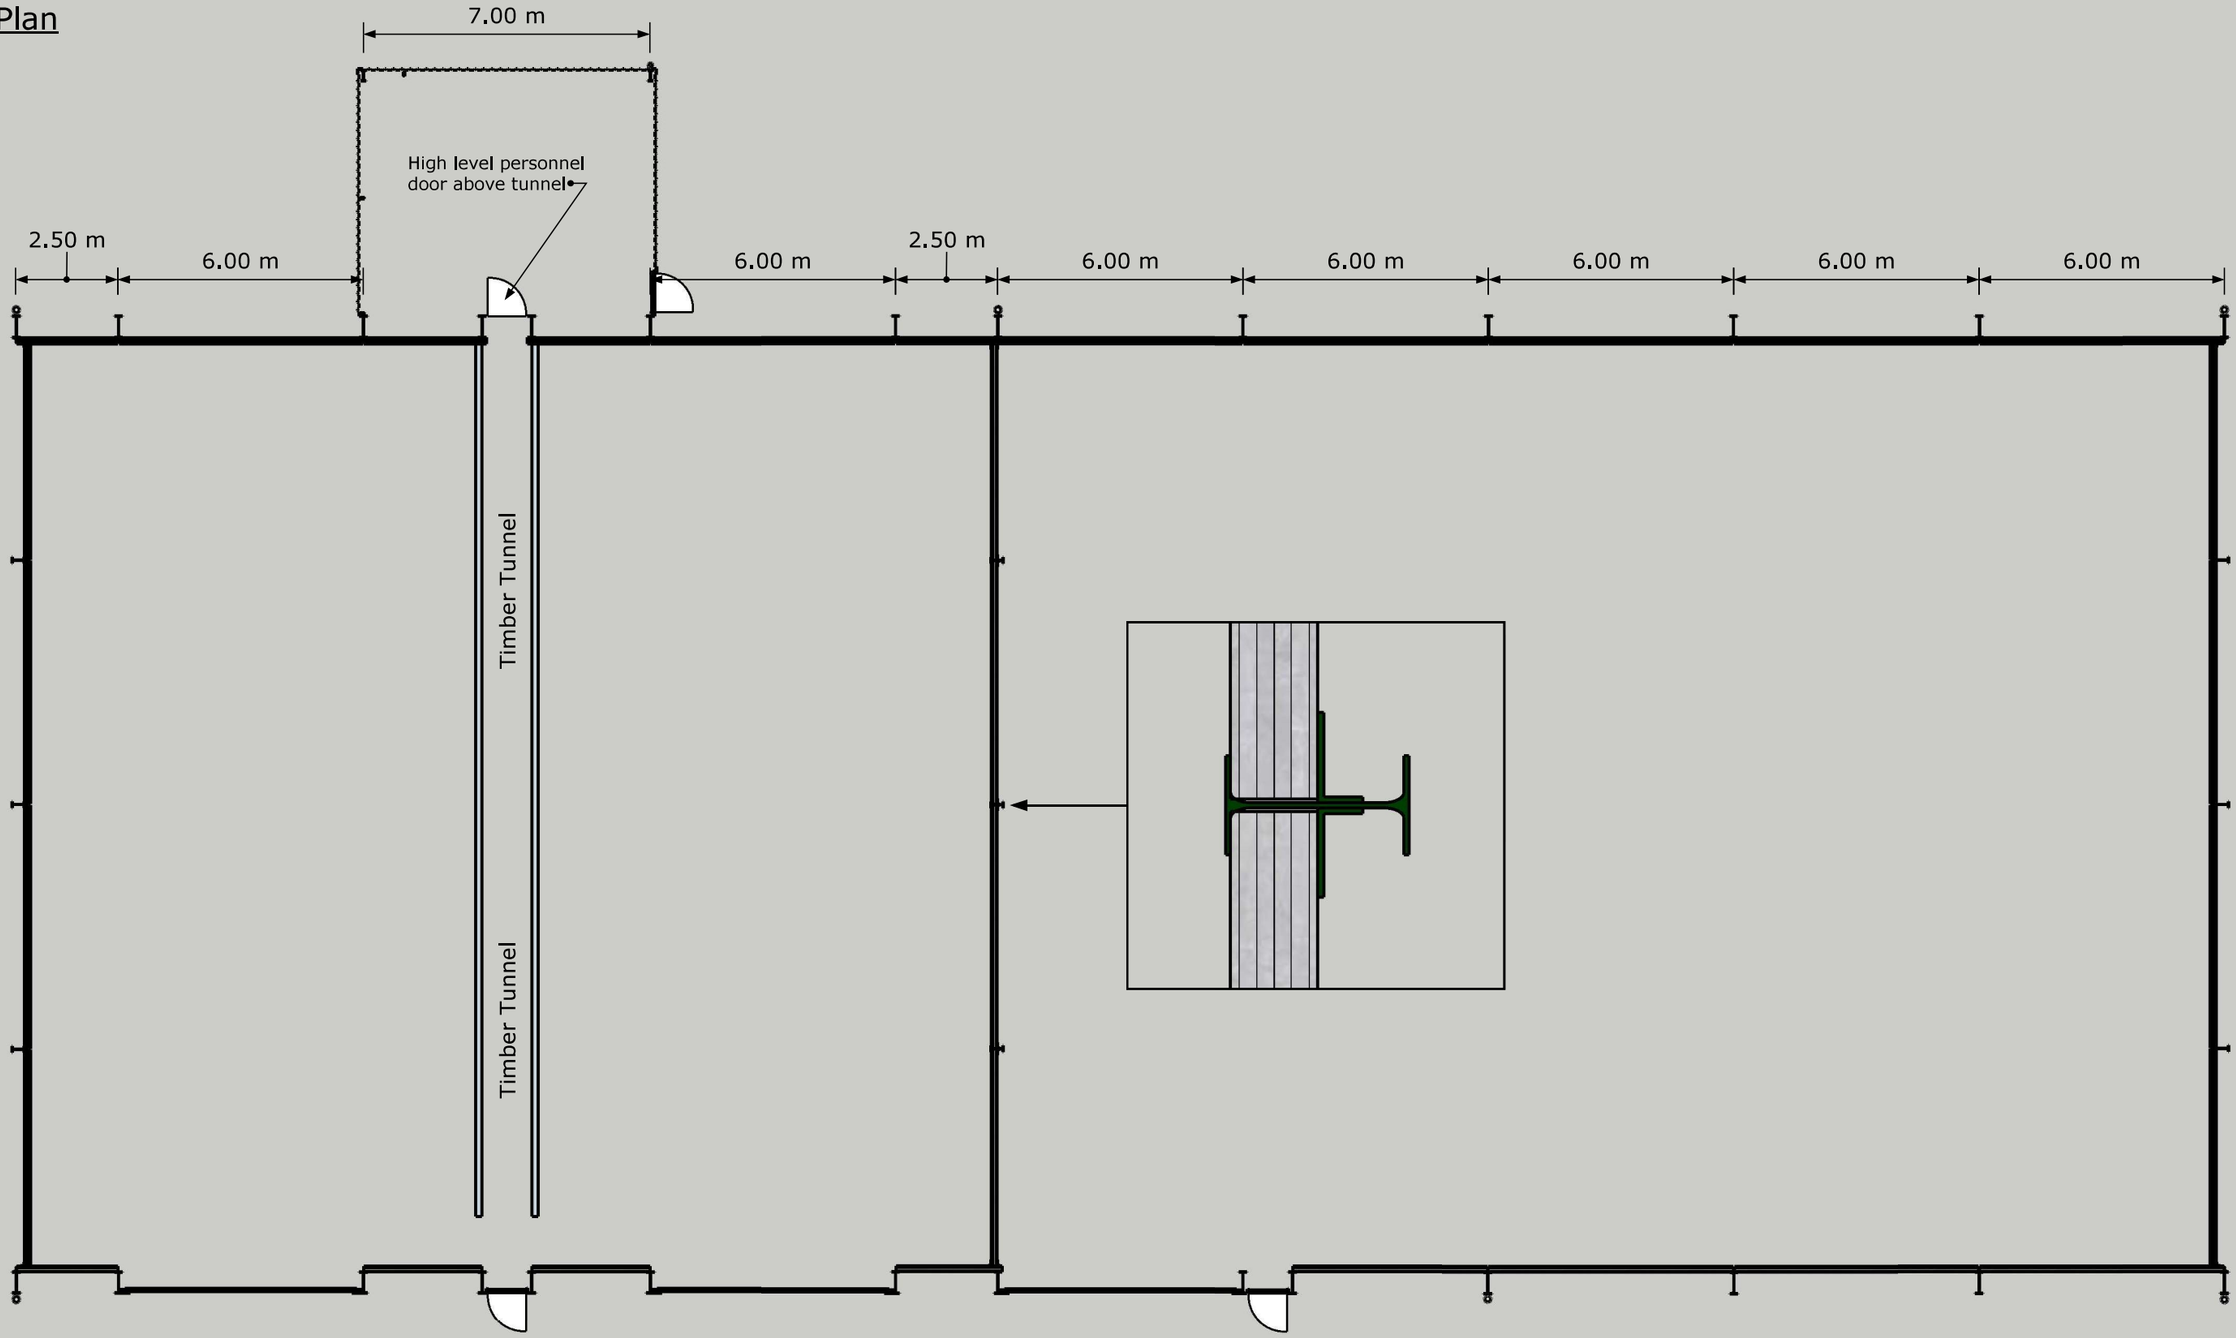

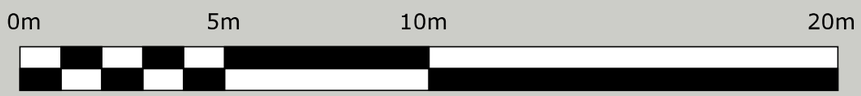

Scale Bar - 1:150

Drawing Ref: E24-0755 - CO - 05		Drawing Revision:	
Date: 28/02/25			
Purpose of Issue: Concept Drawings			
Client: Abbotsley Hall Farms			
Project: JHV7639 - General Purpose Building, St. Neots, Cambs			
Drawing: Floor Plan			
Scale @ A3: 1:150	Drawn By: SM	Checked By: -	Approved By: -

A.C. BACON ENGINEERING

Norwich Road, Hingham, Norwich, NR9 4LS

01953 850611

www.acbacon.co.uk

A.C.Bacon Engineering Ltd