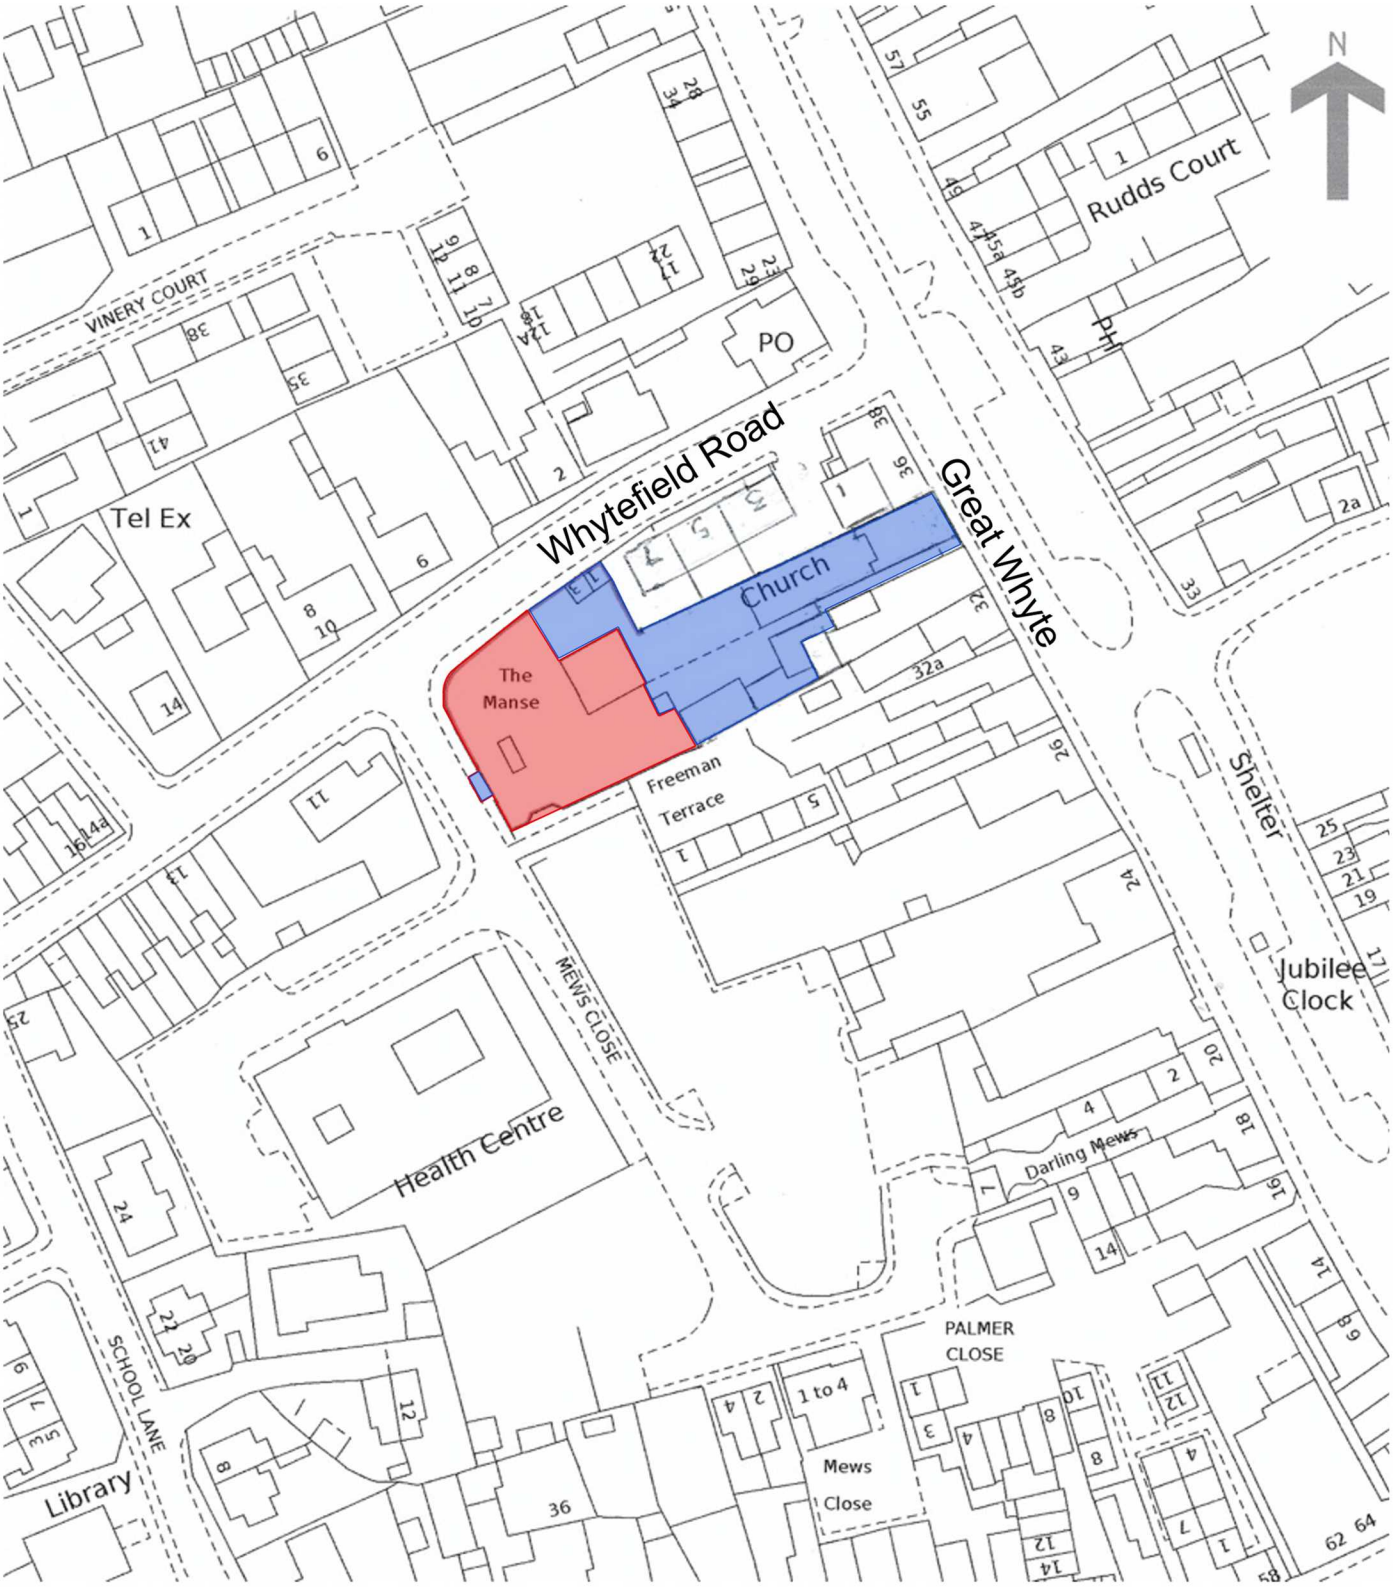


Client:
RAMSEY BAPTIST CHURCH
The Manse

Drawing:
Location Plan 1:1250