
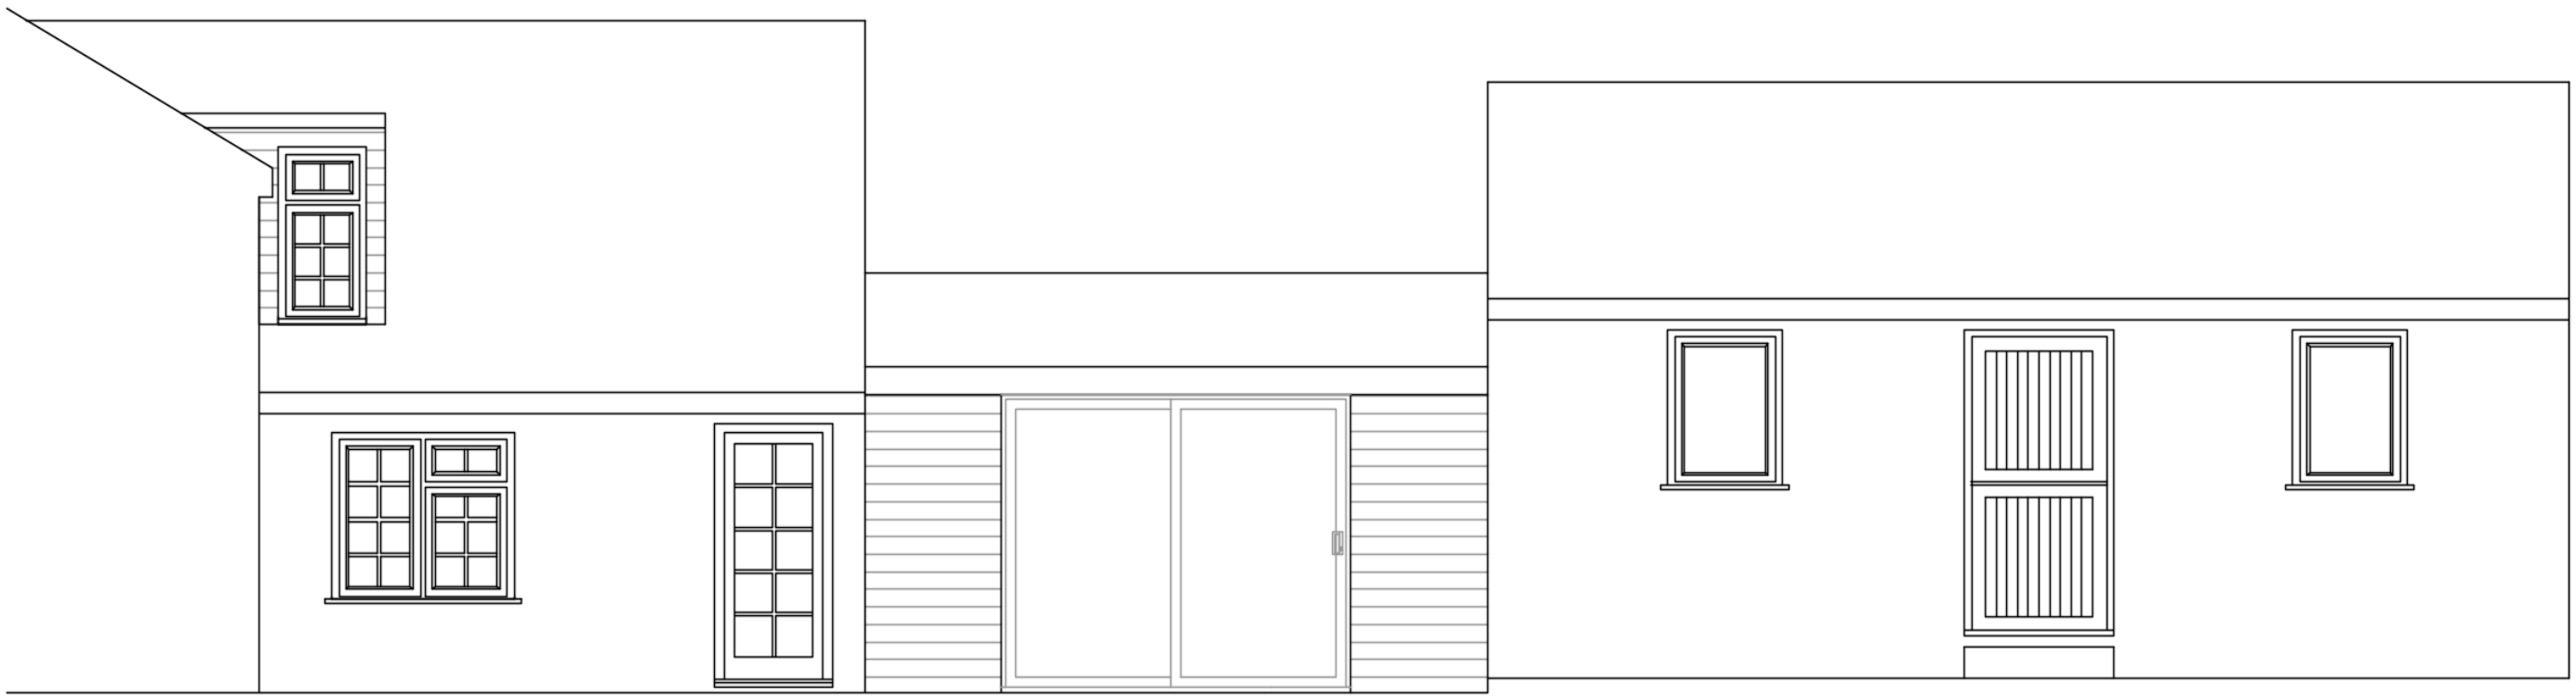


EXISTING REAR SIDE ELEVATION

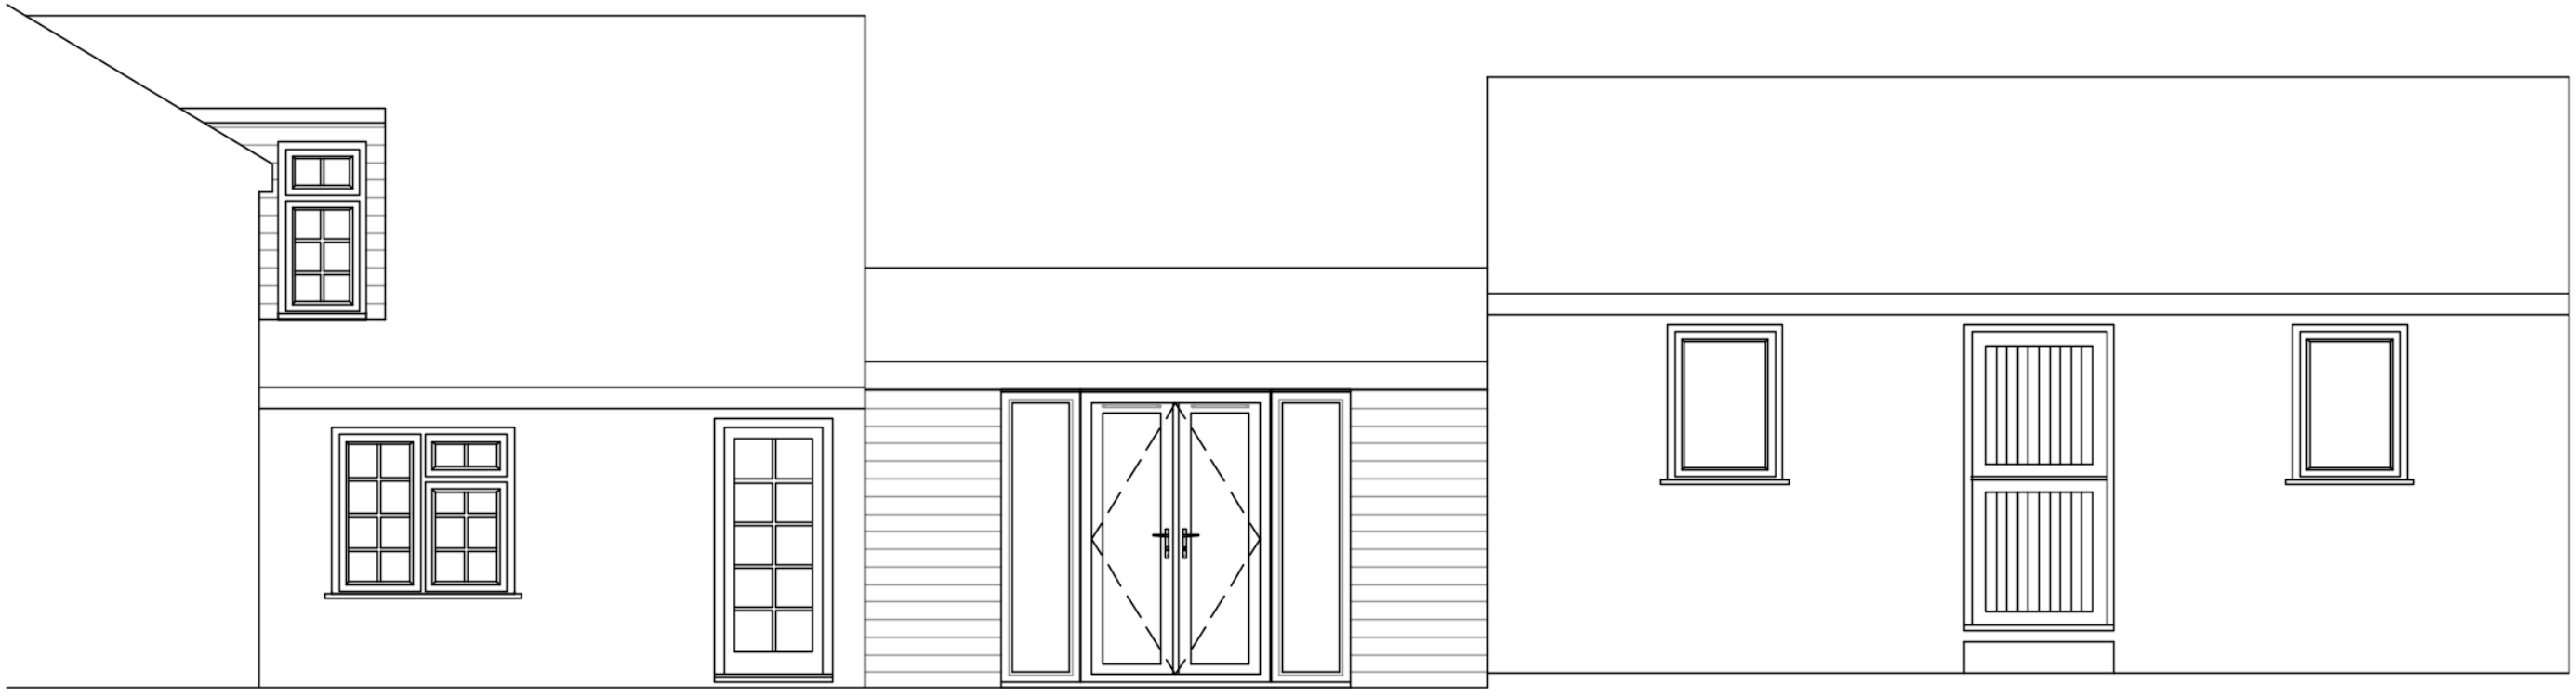

8 - 10. DINING ROOM

PROPOSED REAR SIDE ELEVATION

EXISTING & PROPOSED REAR SIDE ELEVATION

CONTRACT No.: 30428084 **date:** 05/12/2024

PROPOSED: WINDOW REPLACEMENT

AT: (INSTALLATION ADDRESS)
27 HIGH STREET
EARITH
HUNTINGDON
CAMBRIDGESHIRE, PE28 3PP

V1 September 2024

Anglian Home Improvements

THESE DRAWINGS ARE THE PROPERTY OF ANGLIAN HOME IMPROVEMENTS AND MUST NOT BE USED, DISTRIBUTED, LOANED OR COPIED WITHOUT THE EXPRESS PERMISSION OF ANGLIAN HOME IMPROVEMENTS.

Scale - 1:50
(Produced on A3 Paper)

Drawers Initials.
SF

Scale Bar 1:50 (metres)
0 1 2 3 4 5 6 7