
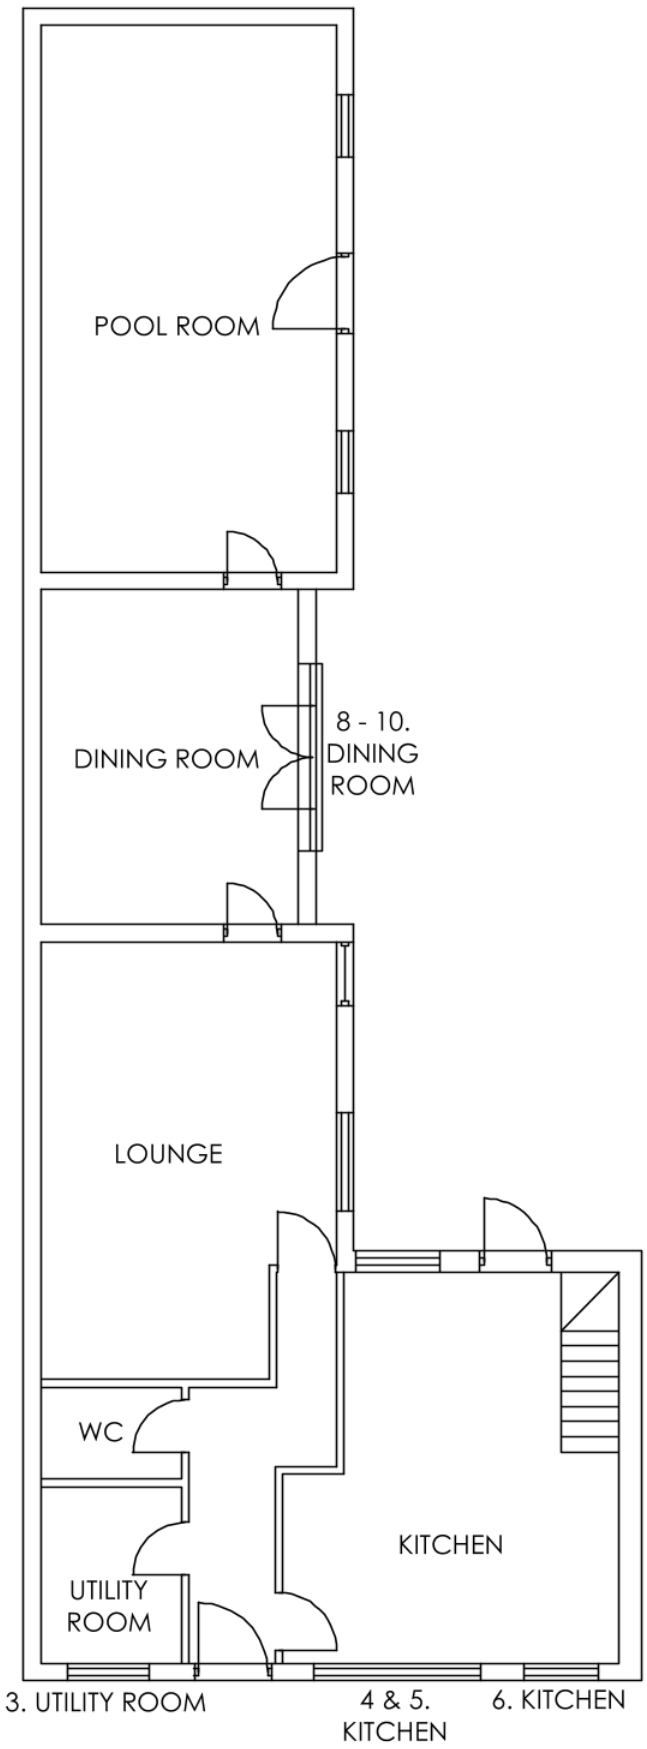



PROPOSED GROUND FLOOR PLAN

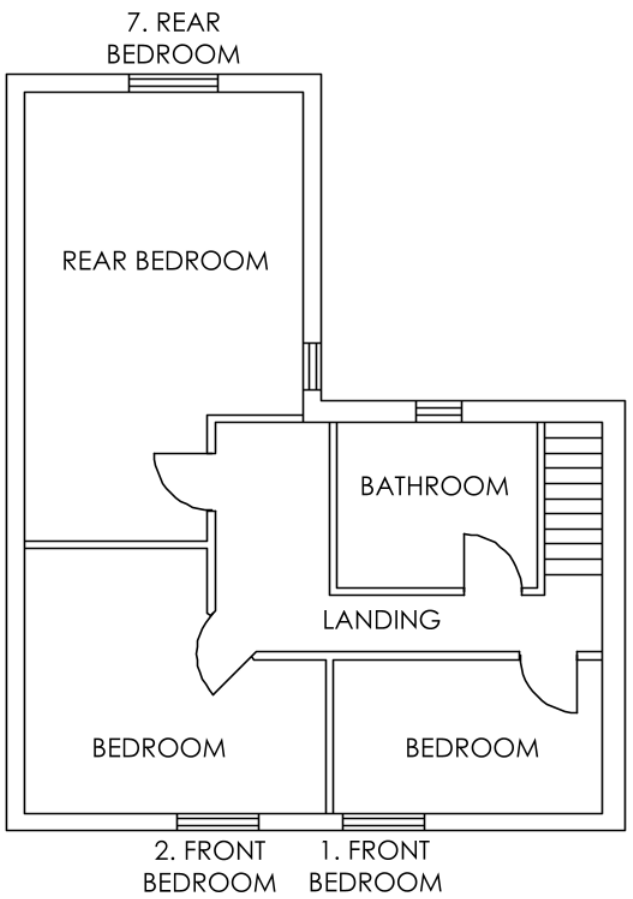


PROPOSED FIRST FLOOR PLAN

THESE DRAWINGS ARE THE PROPERTY OF ANGLIAN HOME IMPROVEMENTS AND MUST NOT BE USED, DISTRIBUTED, LOANED OR COPIED WITHOUT THE EXPRESS PERMISSION OF ANGLIAN HOME IMPROVEMENTS.

Scale - 1:100
(Produced on A3 Paper)

Scale Bar 1:100 (metres)

0 1 2 3 4 5 6 7 8 9 10 11 12

Drawers Initials.
SF

# PROPOSED PLANS

**CONTRACT No.:** 30428084 **date:** 12/12/2024

**PROPOSED:** WINDOW REPLACEMENT
**AT:** (INSTALLATION ADDRESS)
27 HIGH STREET
EARITH
HUNTINGDON
CAMBRIDGESHIRE, PE28 3PP

V1 September 2024

Anglian Home Improvements