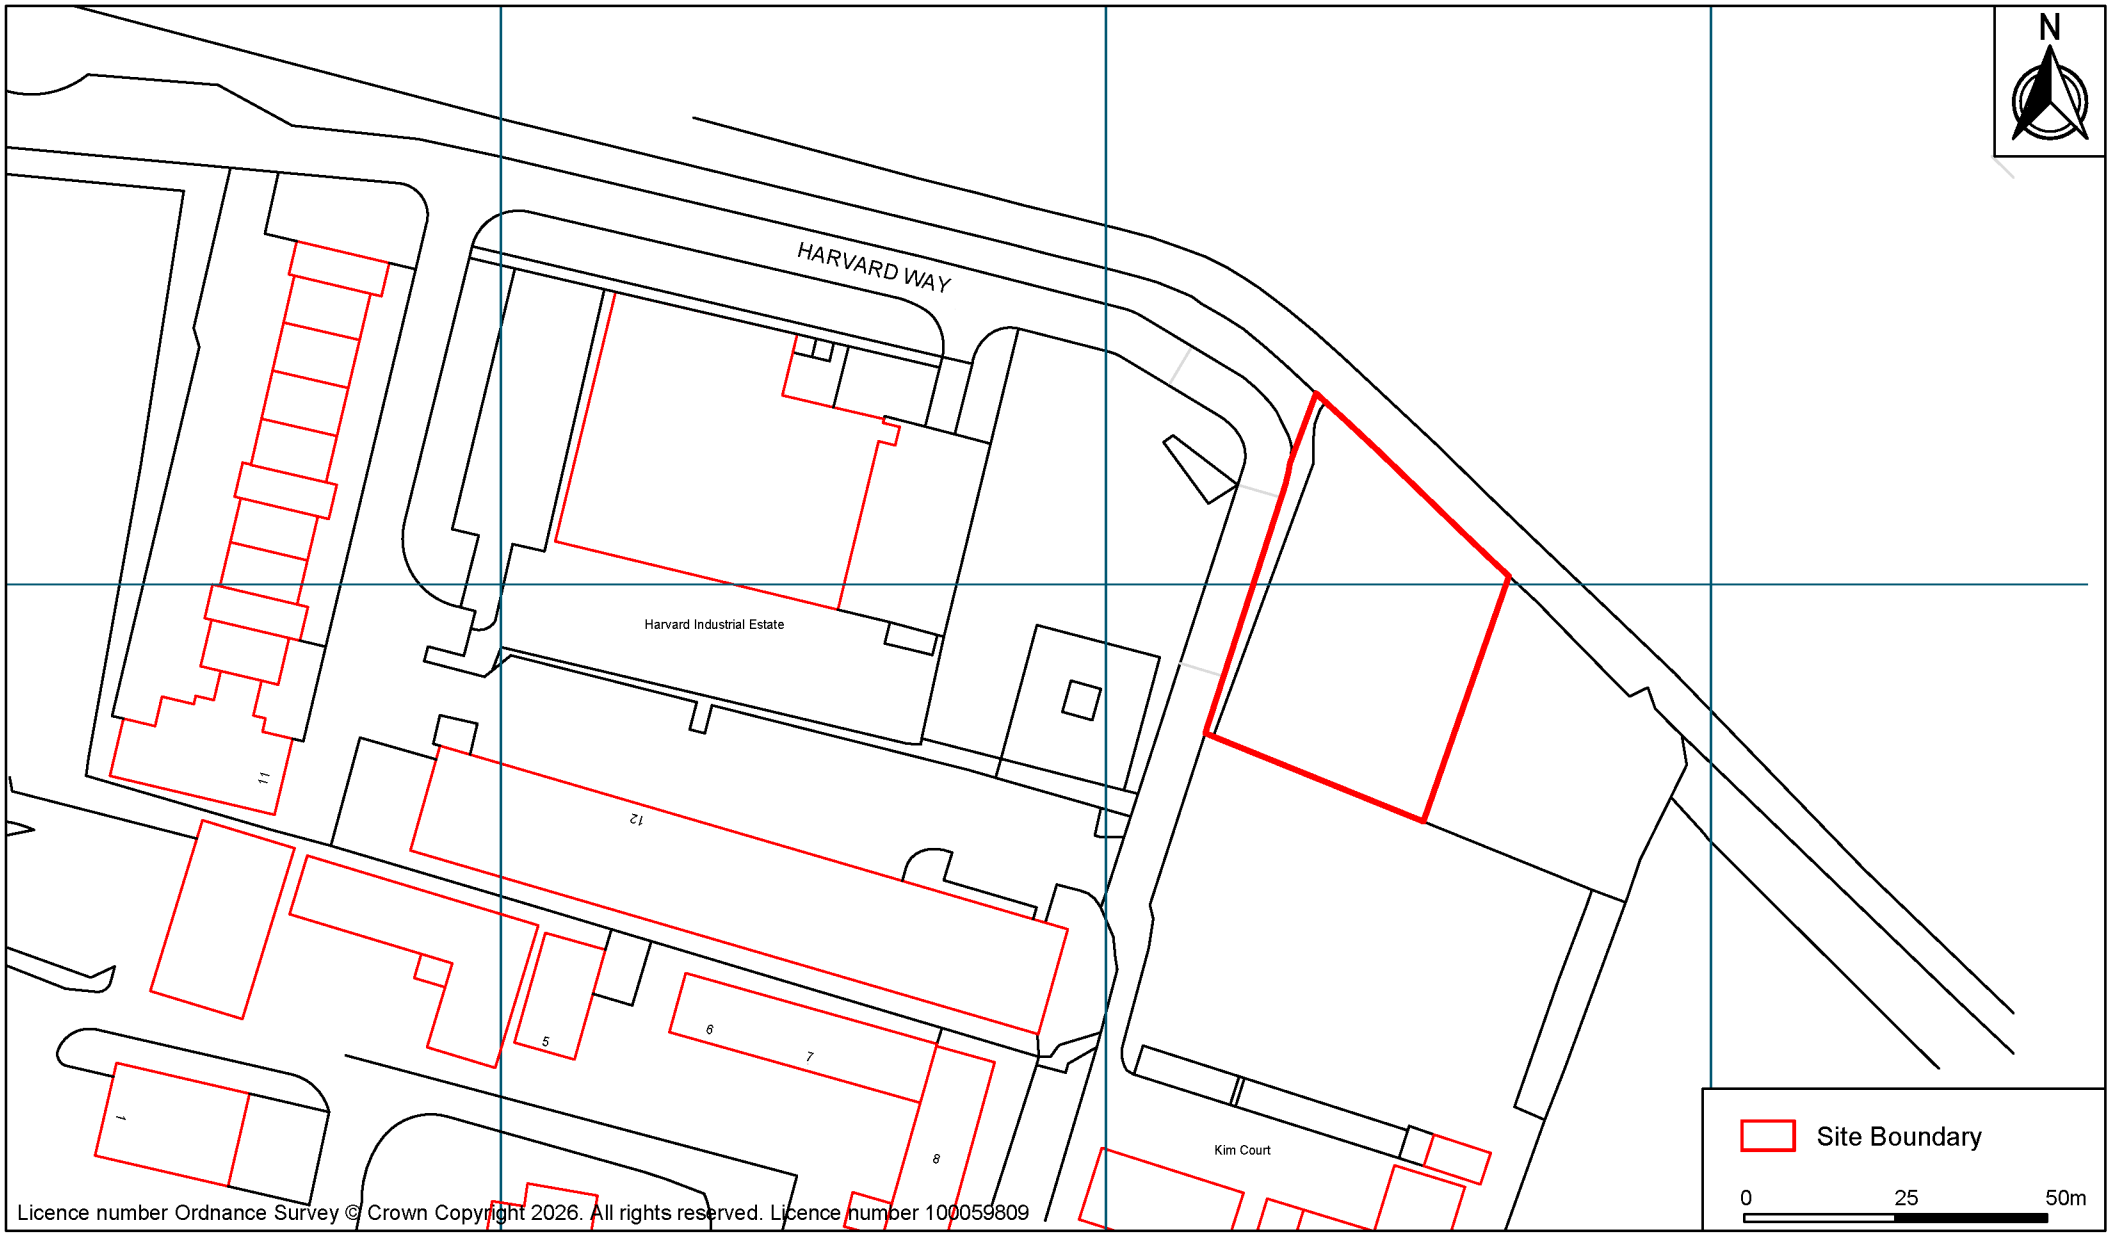


Licence number Ordnance Survey © Crown Copyright 2026. All rights reserved. Licence number 100059809

CLIENT: The Hill Family Property Ltd	DATE: 19.08.2026	OS REF: 510724, 269500	DRAWN BY: PMG
	SCALE: 1:1250 @ A4	DRWNG NO: D01	CHECKED: JG
	JOB NO: C5218	REV: A	
PROJECT: Plot 4, Harvard Road Industrial Estate, Huntingdon	DRAWING TITLE: Location Plan		

planning@dlpconsultants.co.uk e
www.dlpconsultants.co.uk w