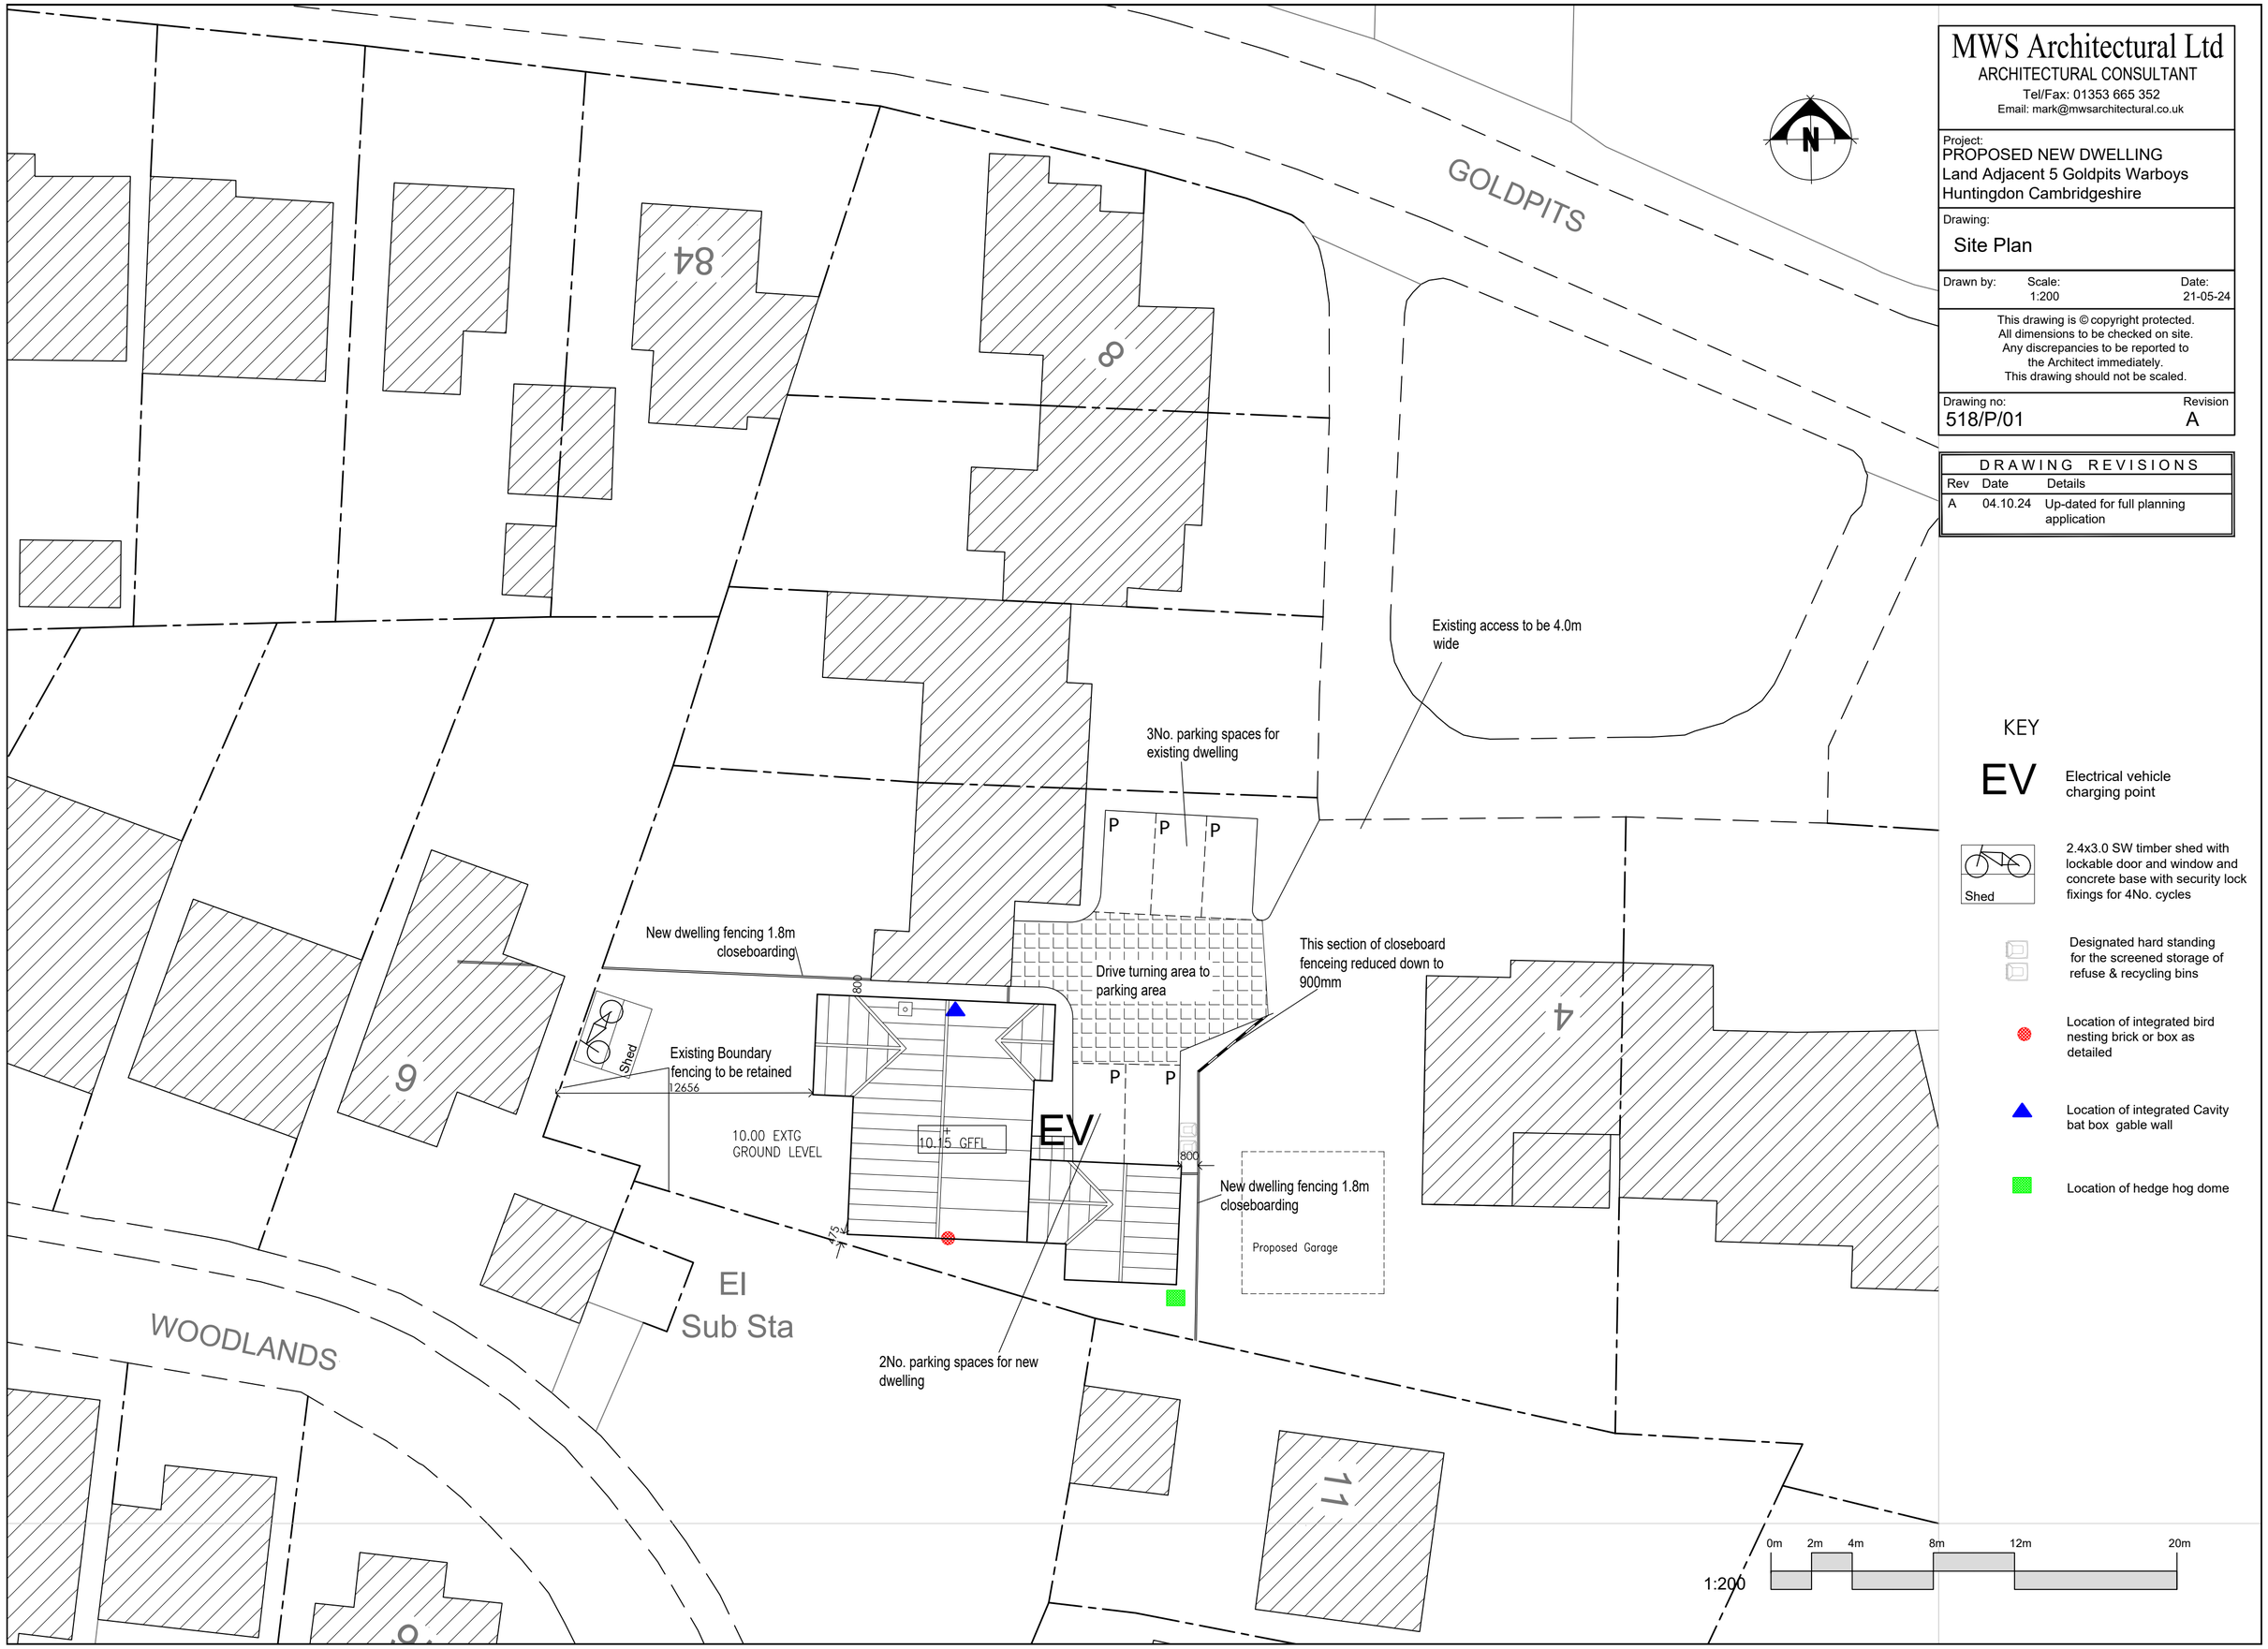


MWS Architectural Ltd
ARCHITECTURAL CONSULTANT
Tel/Fax: 01353 665 352
Email: mark@mwsarchitectural.co.uk

Project:
PROPOSED NEW DWELLING
Land Adjacent 5 Goldpits Warboys
Huntingdon Cambridgeshire

Drawing:
Site Plan

Drawn by:	Scale:	Date:
	1:200	21-05-24

This drawing is © copyright protected.
All dimensions to be checked on site.
Any discrepancies to be reported to the Architect immediately.
This drawing should not be scaled.

Drawing no:	Revision
518/P/01	A

DRAWING REVISIONS

Rev	Date	Details
A	04.10.24	Up-dated for full planning application