

EXISTING

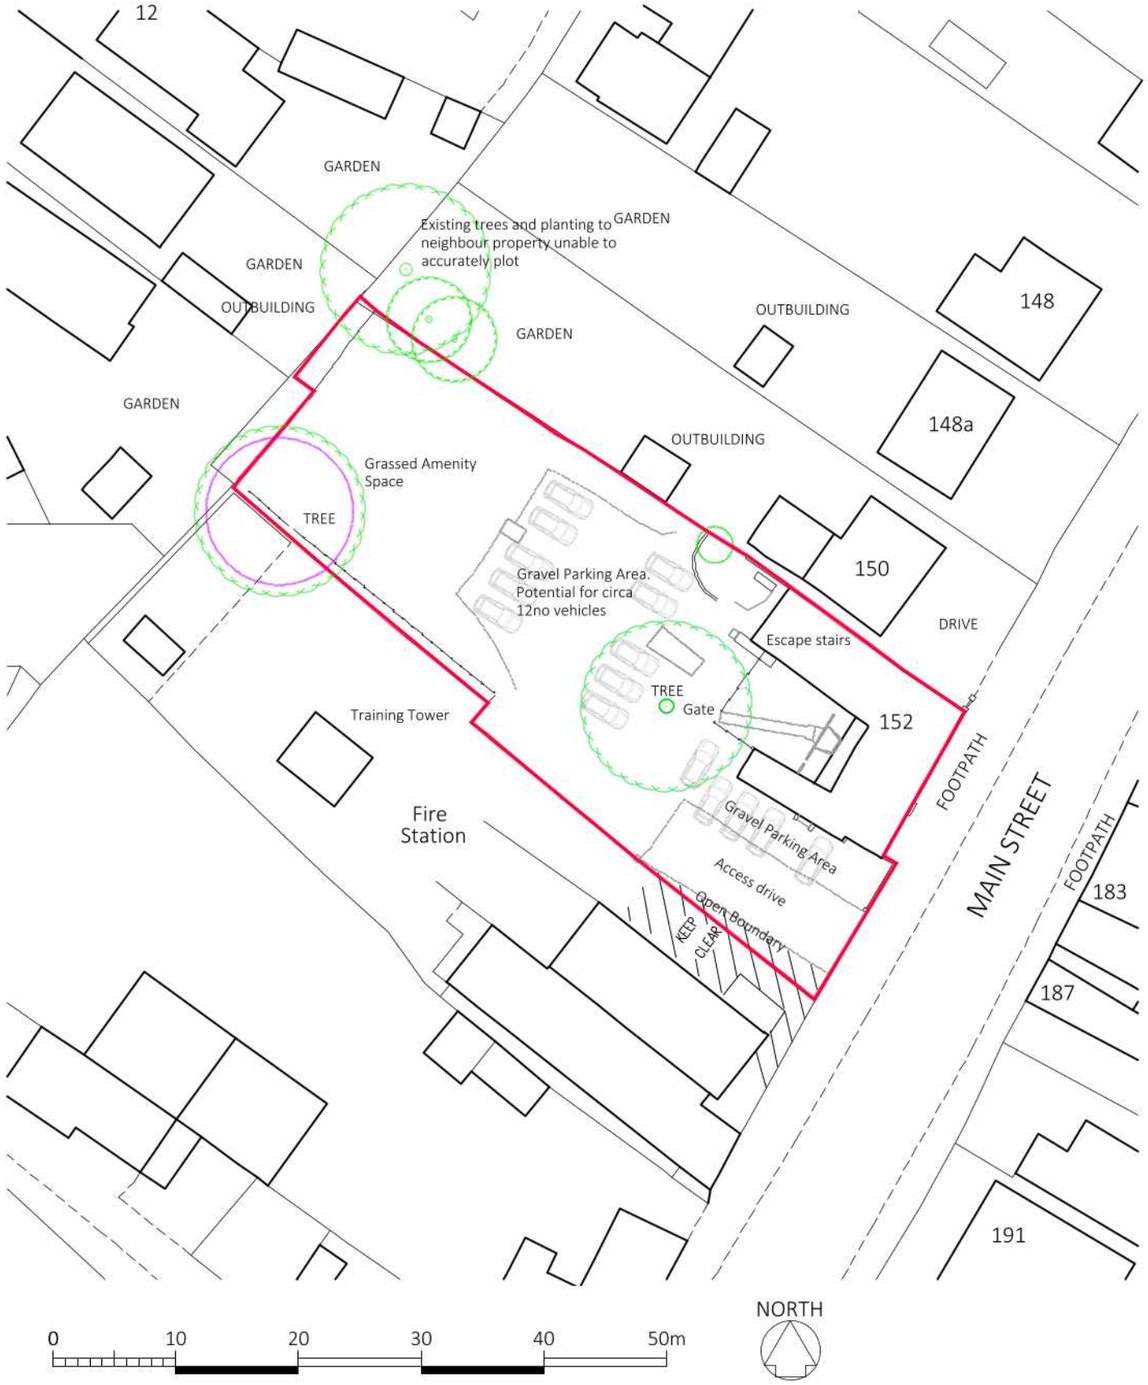

PROPOSED

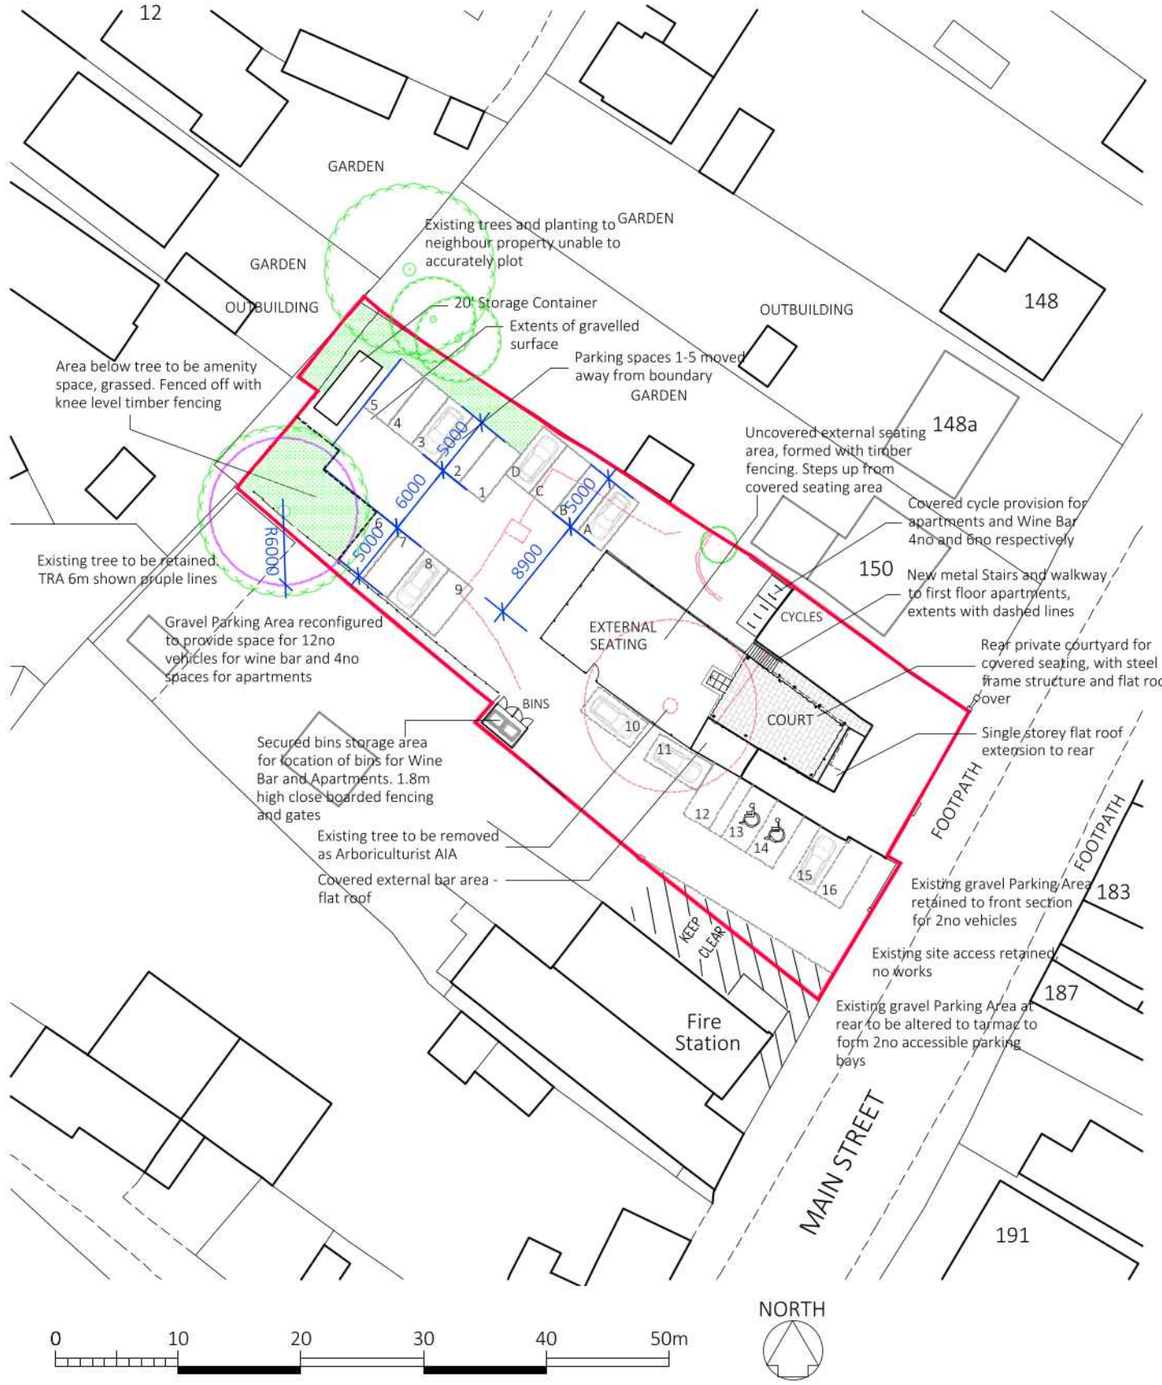

REVISION E	PLANNING: Neihgbour trees. Protection to existing tree. Car park arrangement	CRB 08/07/25
REVISION D	PLANNING: Removal 2no spaces under tree. Confirmation of accoustic fencing	CRB 04/07/25
REVISION C	CLIENT: External seating area. Parking area. Storage Container.	KLMB 12/05/25
REVISION B	ARBO: Tree removed	CRB 12/02/25
REVISION A	CLIENT: External seating area. site layout generally (bins, cars, cycles)	CRB 05/11/24

CONVERSION AND INTERNAL ALTERATIONS LANCASTER CLUB, 152 MAIN ST, YAXLEY EXISTING & PROPOSED SITE PLAN

Scale: 1:500@A43 Date: 10/21

Drawn: CRB Dwg No: 21036/PL02E

PDG ARCHITECTS LTD
1 Eaglethorpe Barns,
Eaglethorpe, Warmington,
Peterborough, PE8 6TJ
T: 01733 371000
E: design@pdgarchitects.co.uk
W: www.pdgarchitects.co.uk

© 2021 PDG Architects Ltd. All rights reserved. This drawing remains the property of PDG Architects Ltd at all times and may not be reproduced or copied in whole or in part without their written consent