Serial number: 197654
© Crown copyright and database right 2020
Ordnance Survey licence 100048957
Reproduction in whole or in part is prohibited
without the prior permission of Ordnance Survey

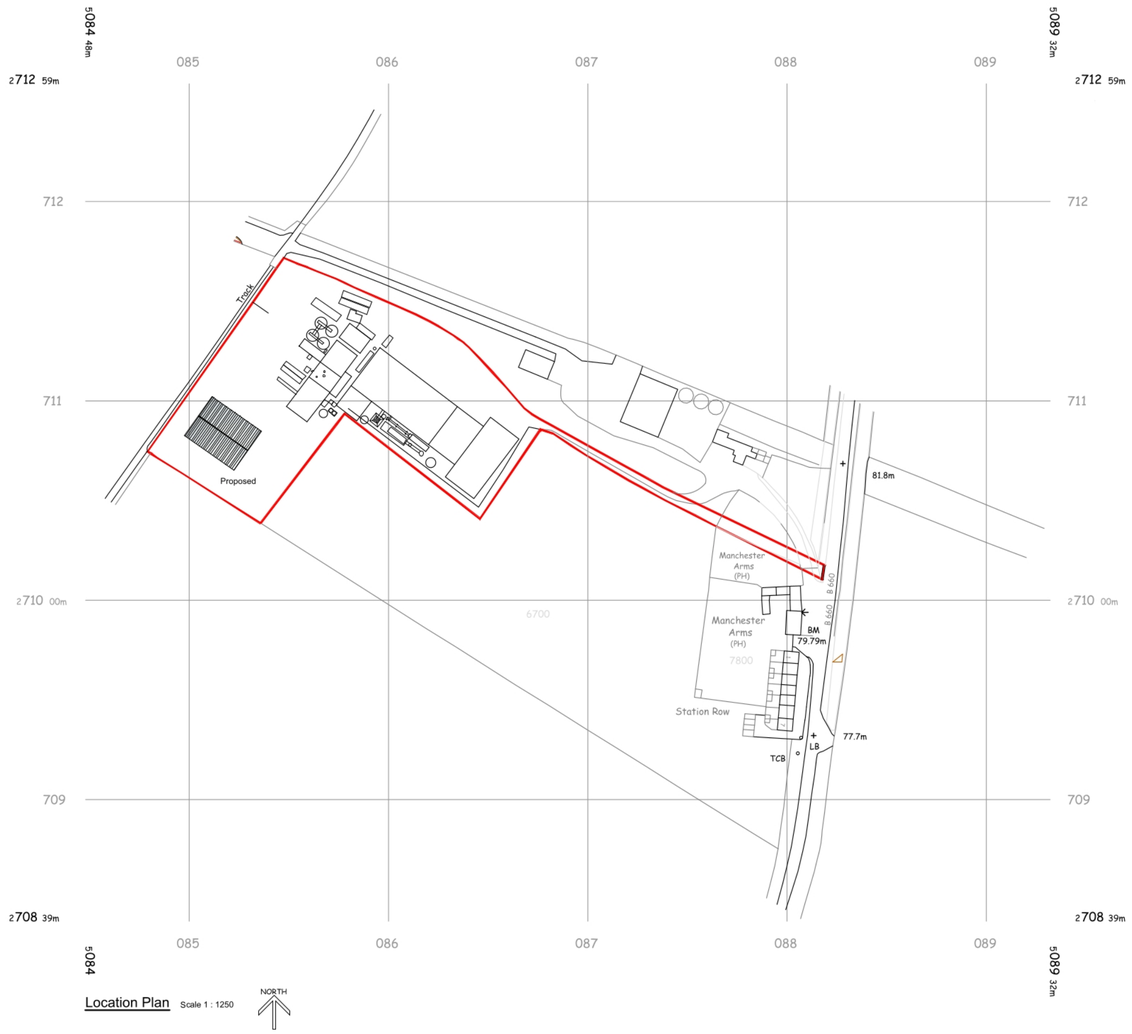


Location Plan Scale 1 : 1250

NORTH




Site Plan Scale 1 : 500

HUNTON

0m 0.5 1 1.5 2 3 4 5m

SCALE 1:50

0m 1.0 2 3.0 4 6 8 10m

SCALE 1:100

## PLANNING PURPOSES ONLY.

Notes:

1) The contractor to confirm details of the existing structure are correct prior to commencement of any works. if there are any discrepancies please contact us.

2) Soakaways are to be a minimum of 5.0m away from any building and 10.0m away from any water course.

3) All drainage details are indicative and should there be any discrepancies, please contact us to review or agree with the building control officer.

4) Contractor to locate the position of any existing services prior to excavation.

5) In any project in which a Party Wall Agreement is required, it is the contractor/ client responsibility.

P1 Revision Details: 18th August 2026
- Dimensions to boundary added

| Rev. | Revision Description | Drn | | | Date |
|---|---|---|---|---|---|

AJS-REES
DEVELOPMENTS
50 Carter Street, Uttoxeter, Staffordshire, ST14 8EU
01889 303144 info@ajs-rees.com

Client:
Sundown Products Ltd.
Station Road
PE28 0JY

Title:
Proposed
Replacement Fire Damaged Building
Location & Site Plan

| Drawn by: | Date: | Index No.: |
|---|---|---|
| Startin & Co | October 2021 | |

Scales:
As shown, Paper Size A1.

| Drawing No: | Revision |
|---|---|
| 2026-5074-001 | P1 |