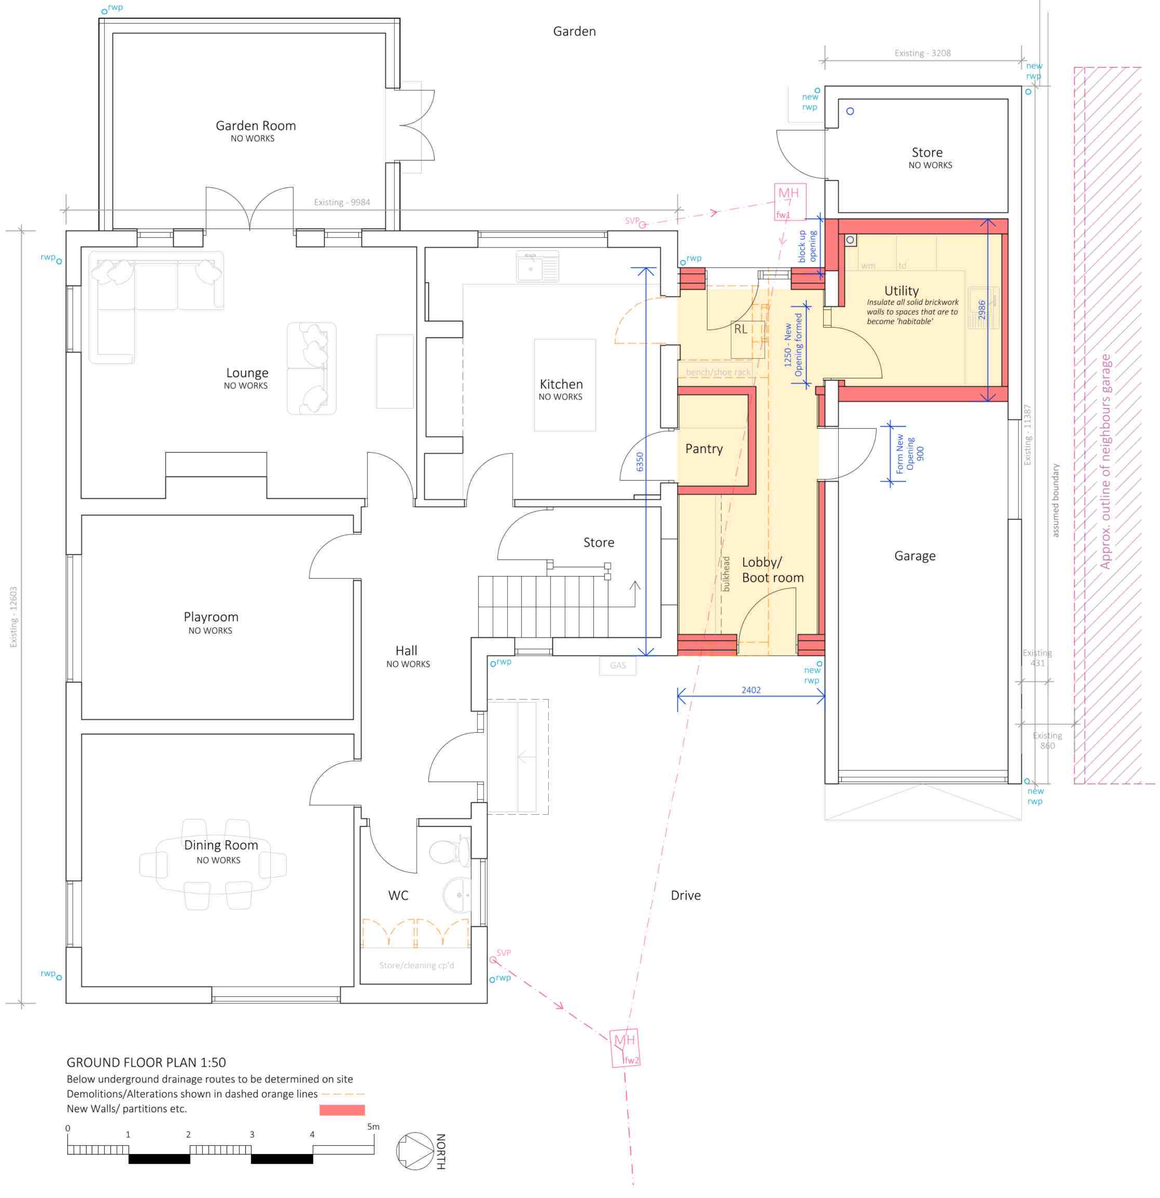

GROUND FLOOR PLAN 1:50

Below underground drainage routes to be determined on site
Demolitions/Alterations shown in dashed orange lines
New Walls/ partitions etc.

0 1 2 3 4 5m

NORTH

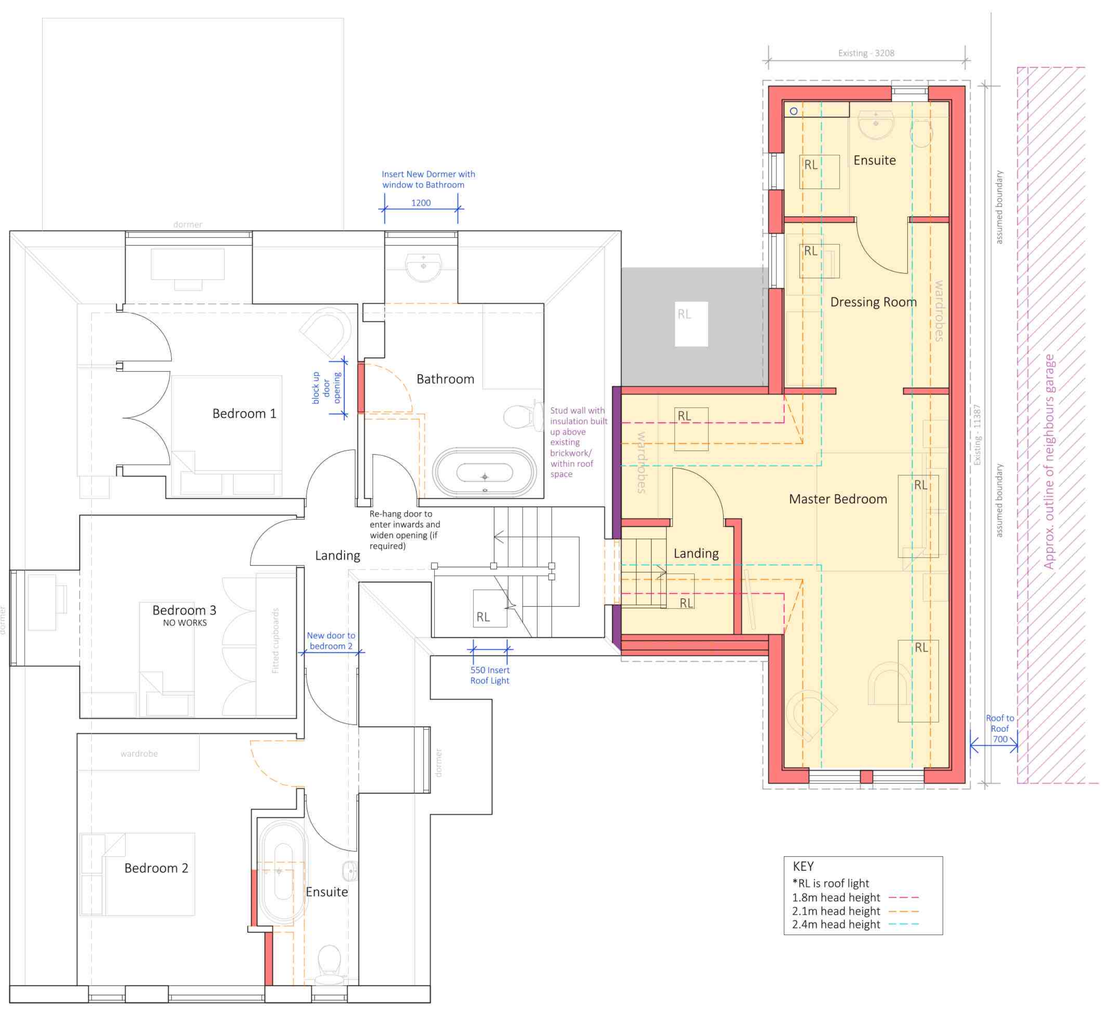

FIRST FLOOR PLAN 1:50

Demolitions shown in dashed orange lines
New Walls/ partitions etc.

REVISION C	EAL	06 11 2024
REVISION B	EAL	01 11 2024
REVISION A	EAL	30 10 2024

Planning - Update to include dimensions to boundaries, buildings etc.
Update to include existing dimensions
Update to include dimensions

ALTERATIONS and EXTENSION to 17A BURY ROAD, RAMSEY, HUNTINGDON
PROPOSED GROUND & FIRST FLOOR PLANS

Scale: 1:50@A1 Date: 09 2024
Drawn: EAL Dwg No: 24011/PL06C

PDG ARCHITECTS LTD
1 Eaglethorpe Barns,
Eaglethorpe. Warmington.
Peterborough. PE8 6TJ
T: 01733 371000
E: design@pdgarchitects.co.uk
W: www.pdgarchitects.co.uk

© 2024 PDG Architects Ltd. All rights reserved. This drawing remains the property of PDG Architects Ltd at all times and may not be reproduced or copied in whole or in part without their written consent.