
Barn floor plan


(Unable to measure north facing elevation)

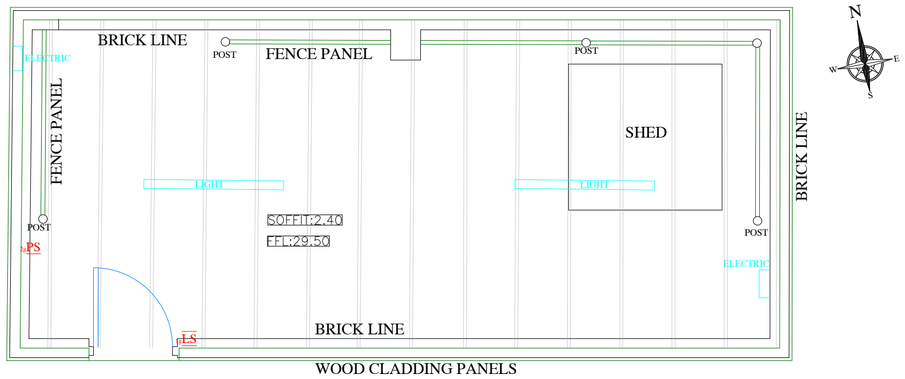


SCALE BAR: 1:50

0m 1 2 3 4 5m


East facing elevation

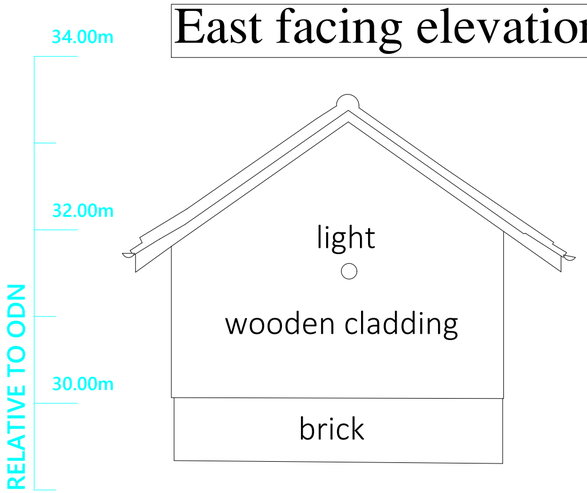

West facing elevation

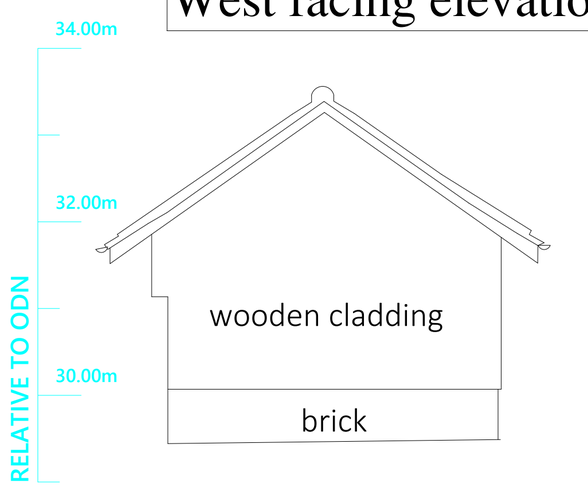

South facing elevation

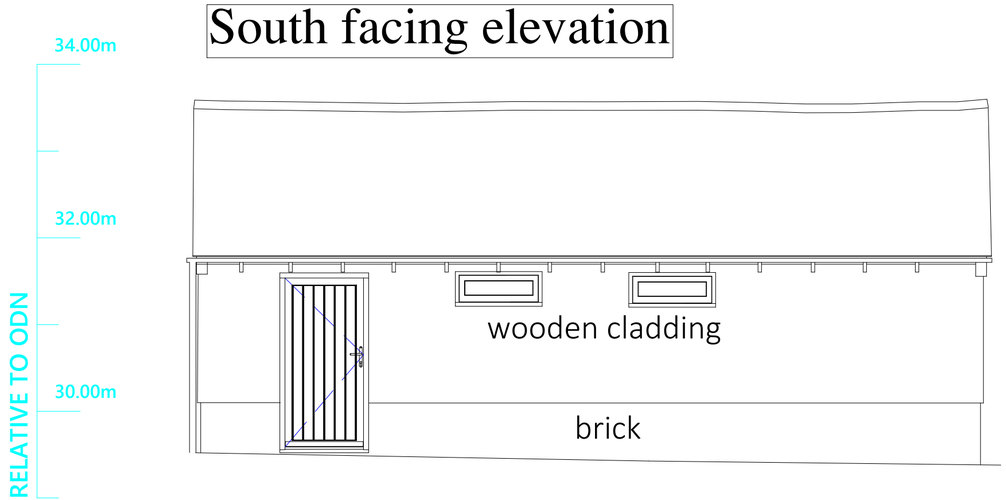

Notes:

The proposed design firmly establishes timber windows and doors that enhance the building's original appearance. Each new window is precisely crafted to integrate with the building's style, featuring bold black-painted timber that complements the wooden cladding while preserving the traditional aesthetic. By maintaining the same grid pattern and slender profiles, the new windows assertively blend into the facade, safeguarding the visual integrity of the property.

Description:

Proposed Elevation

schnauber
Beautiful Timber Windows and Doors

44 Mill Road
Cambridge
CB1 2AS
info@schnauber.co.uk
www.schnauber.co.uk

Client:

Mr & Mrs Jenkins

The Old Coach House, The Town,
Great Staughton, Saint Neots,
PE19 5BD

Customer ID number: 001292

Drawing No. sch - 1	Revision: 1
Scale:1:50@A2	Date: 06 02 2025