

Proposed windows & door designs

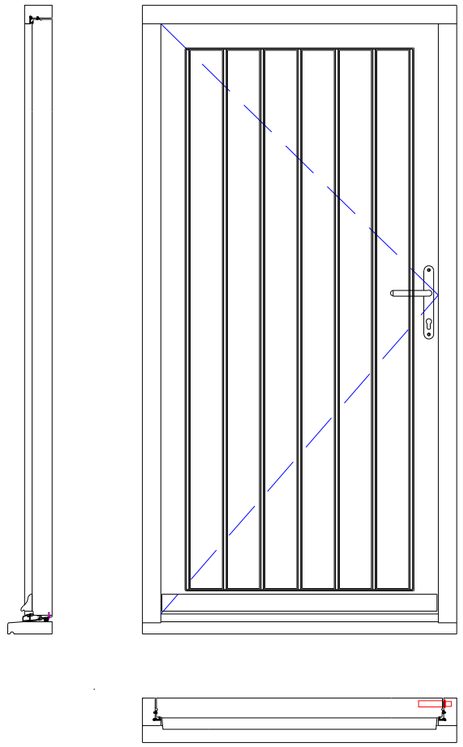

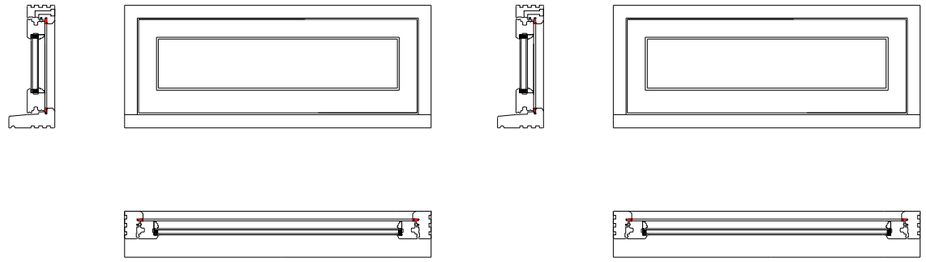

Notes:

Product:
Traditional Slim Flush Casement Window

Timber: Engineered Redwood, Sapele sill
Colour Inside: RAL 9016
Colour Outside frame: RAL 9005
Colour Outside sash: RAL 9005

Glass: 4-16AR-4
Glass colour: Clear
Georgian bars: N/A

Product:
Traditional Entrance door
Timber: Engineered Redwood, Sapele sill
Colour Inside: RAL 9016
Colour Outside frame: RAL 9005
Colour Outside sash: RAL 9005

Glass: N/A
Glass colour: N/A
Georgian bars: N/A

The proposed design has been carefully considered to craft timber windows and doors that complement the building's original appearance. Each new window faithfully blends the building design, featuring black-painted timber windows and doors seamlessly blending with the wooden cladding, preserving the traditional aesthetic.

By maintaining the same grid pattern and slender profiles, the new windows integrate effortlessly into the facade, ensuring that the visual integrity of the property remains intact.

Description:
Proposed windows & door designs

schnauber
Beautiful Timber Windows and Doors

44 Mill Road
Cambridge
CB1 2AS
info@schnauber.co.uk
www.schnauber.co.uk

Client:
Mr & Mrs Jenkins
The Old Coach House, The Town,
Great Staughton, Saint Neots,
PE19 5BD

Customer ID number: 001292

Drawing number: sch - 1 | Revision: 1

Scale: 1:20 @ A3 | Date: 06 02 2025