
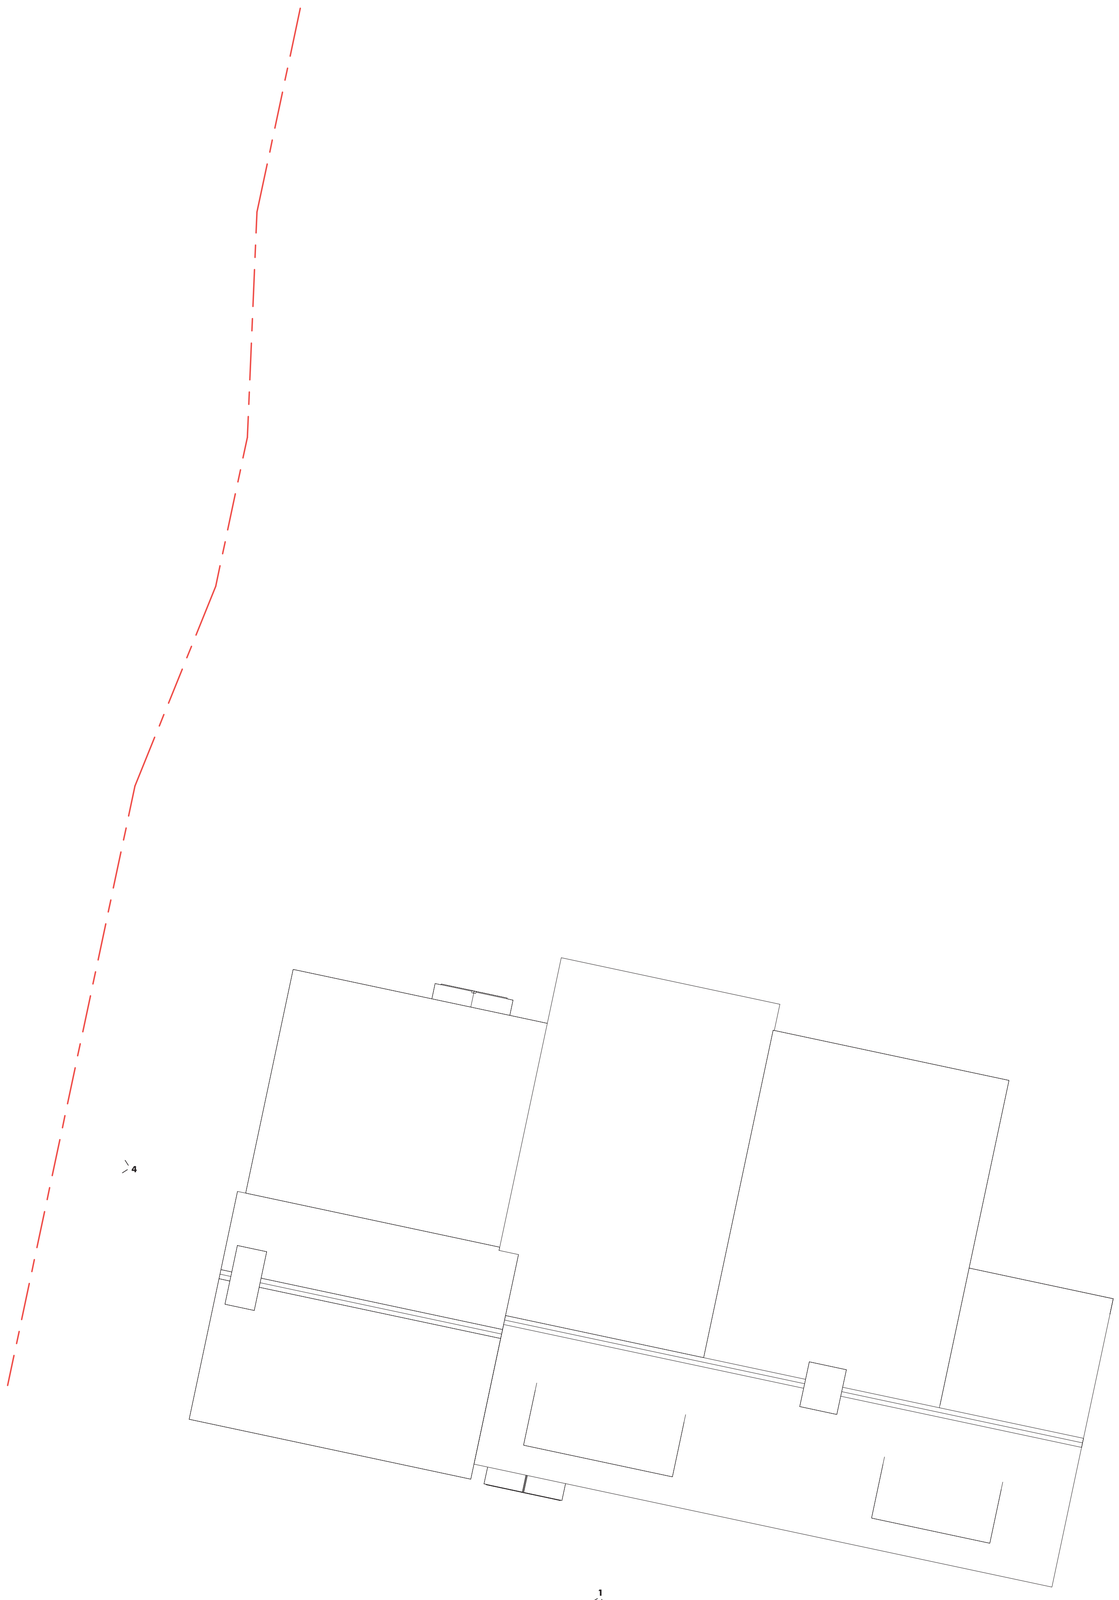


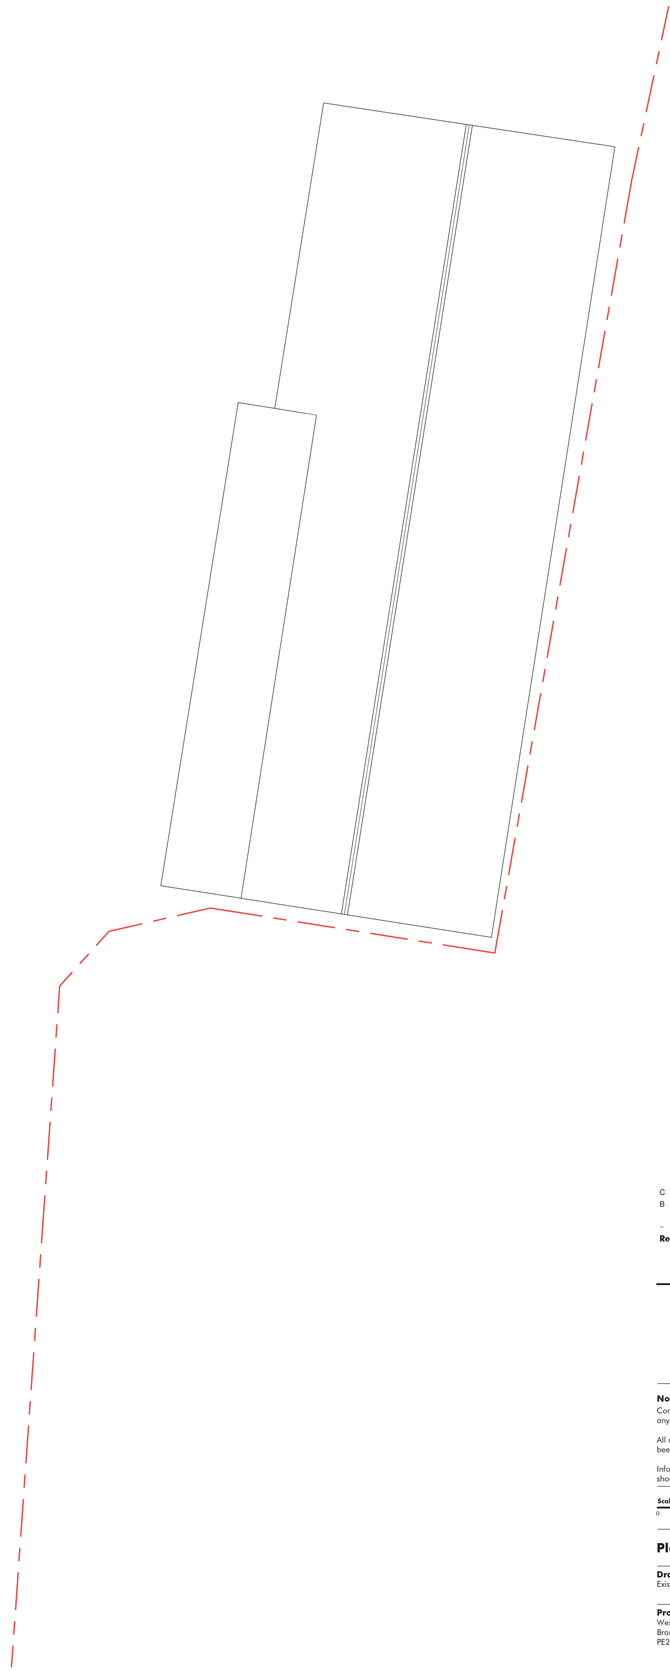

Rev	Drawn	Date	Details
C	ERS	25.10.24	Updated roof and layout
B	ERS	24.10.24	Updated Layout Options, Elevations, 3D Views and Section
-	ERS	18.10.24	First Issue

TMV Architects
The Repeater Station
London Road
Norman Cross
Peterborough PE7 3TB

info@tmvarchitects.co.uk
01733 794 795
tmvarchitects.co.uk

Note
Contractors must work only to figured dimensions which are to be checked on site, any discrepancies are to be reported to the architect before proceeding

All rights described in chapter IV of the copyright, designs and patents act 1988 have been generally asserted

Information contained within this drawing is the sole copyright of TMV Architects and should not be reproduced or imparted to a third party without written permission

Scale Bar
0 0.5 1 1.5 2 2.5

Planning

Drawing Name
Existing Roof Plan

Project Name
West End,
Brampton, Huntingdon,
PE28 4SD

Project No.
1151

Dwg No.
006

Rev.
C

Scale
1 : 50 @ A1

Drawn
ERS

Date
24.10.24