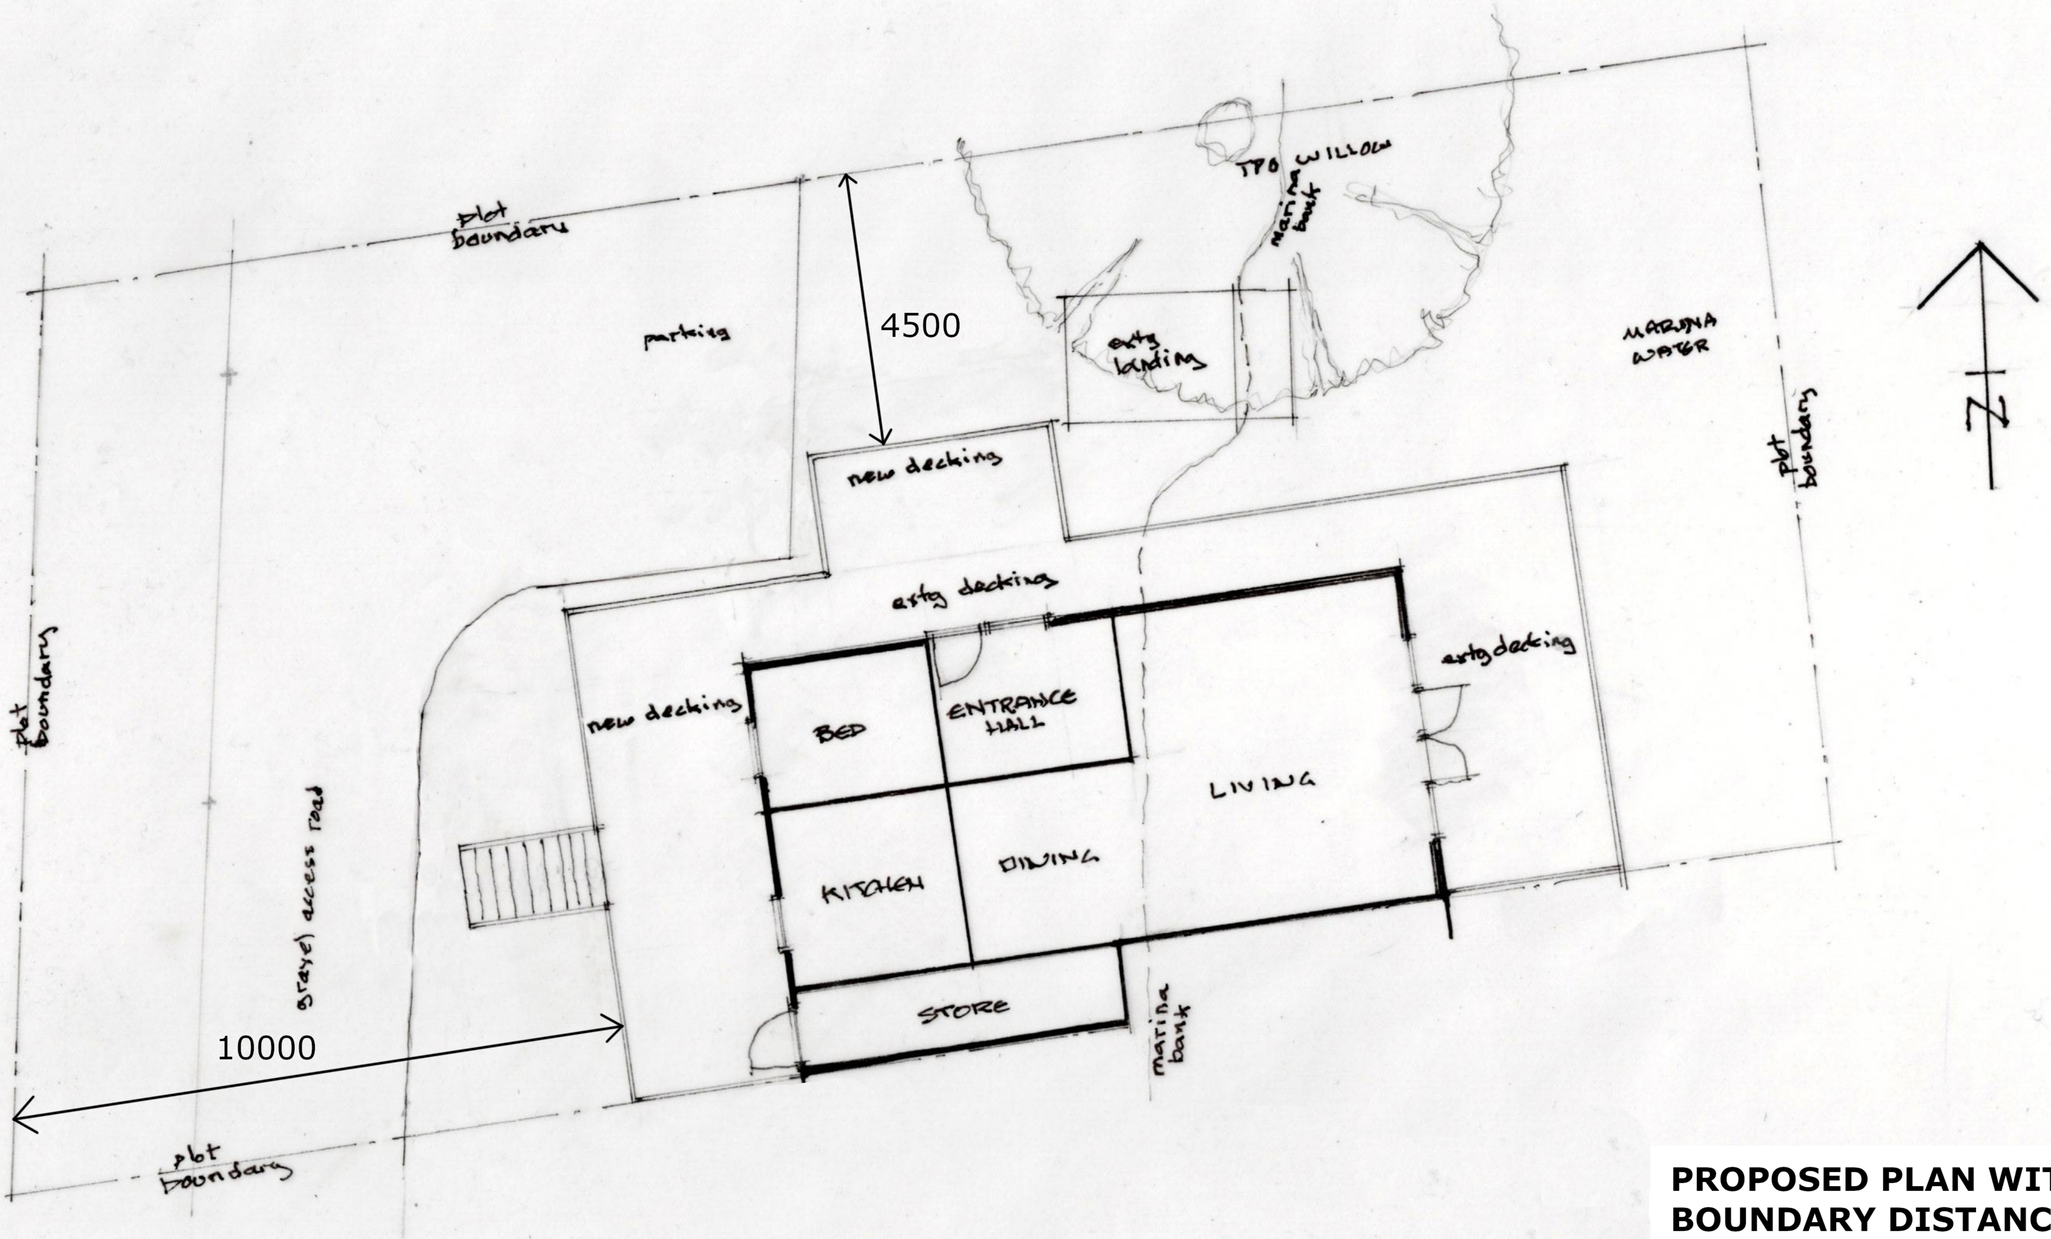

PROPOSED PLAN WITH BOUNDARY DISTANCE TO PROPOSED WORKS

11 MARINA VIEW

1:100 scale at A3 MAY 2026

DRG 11MV-26-05