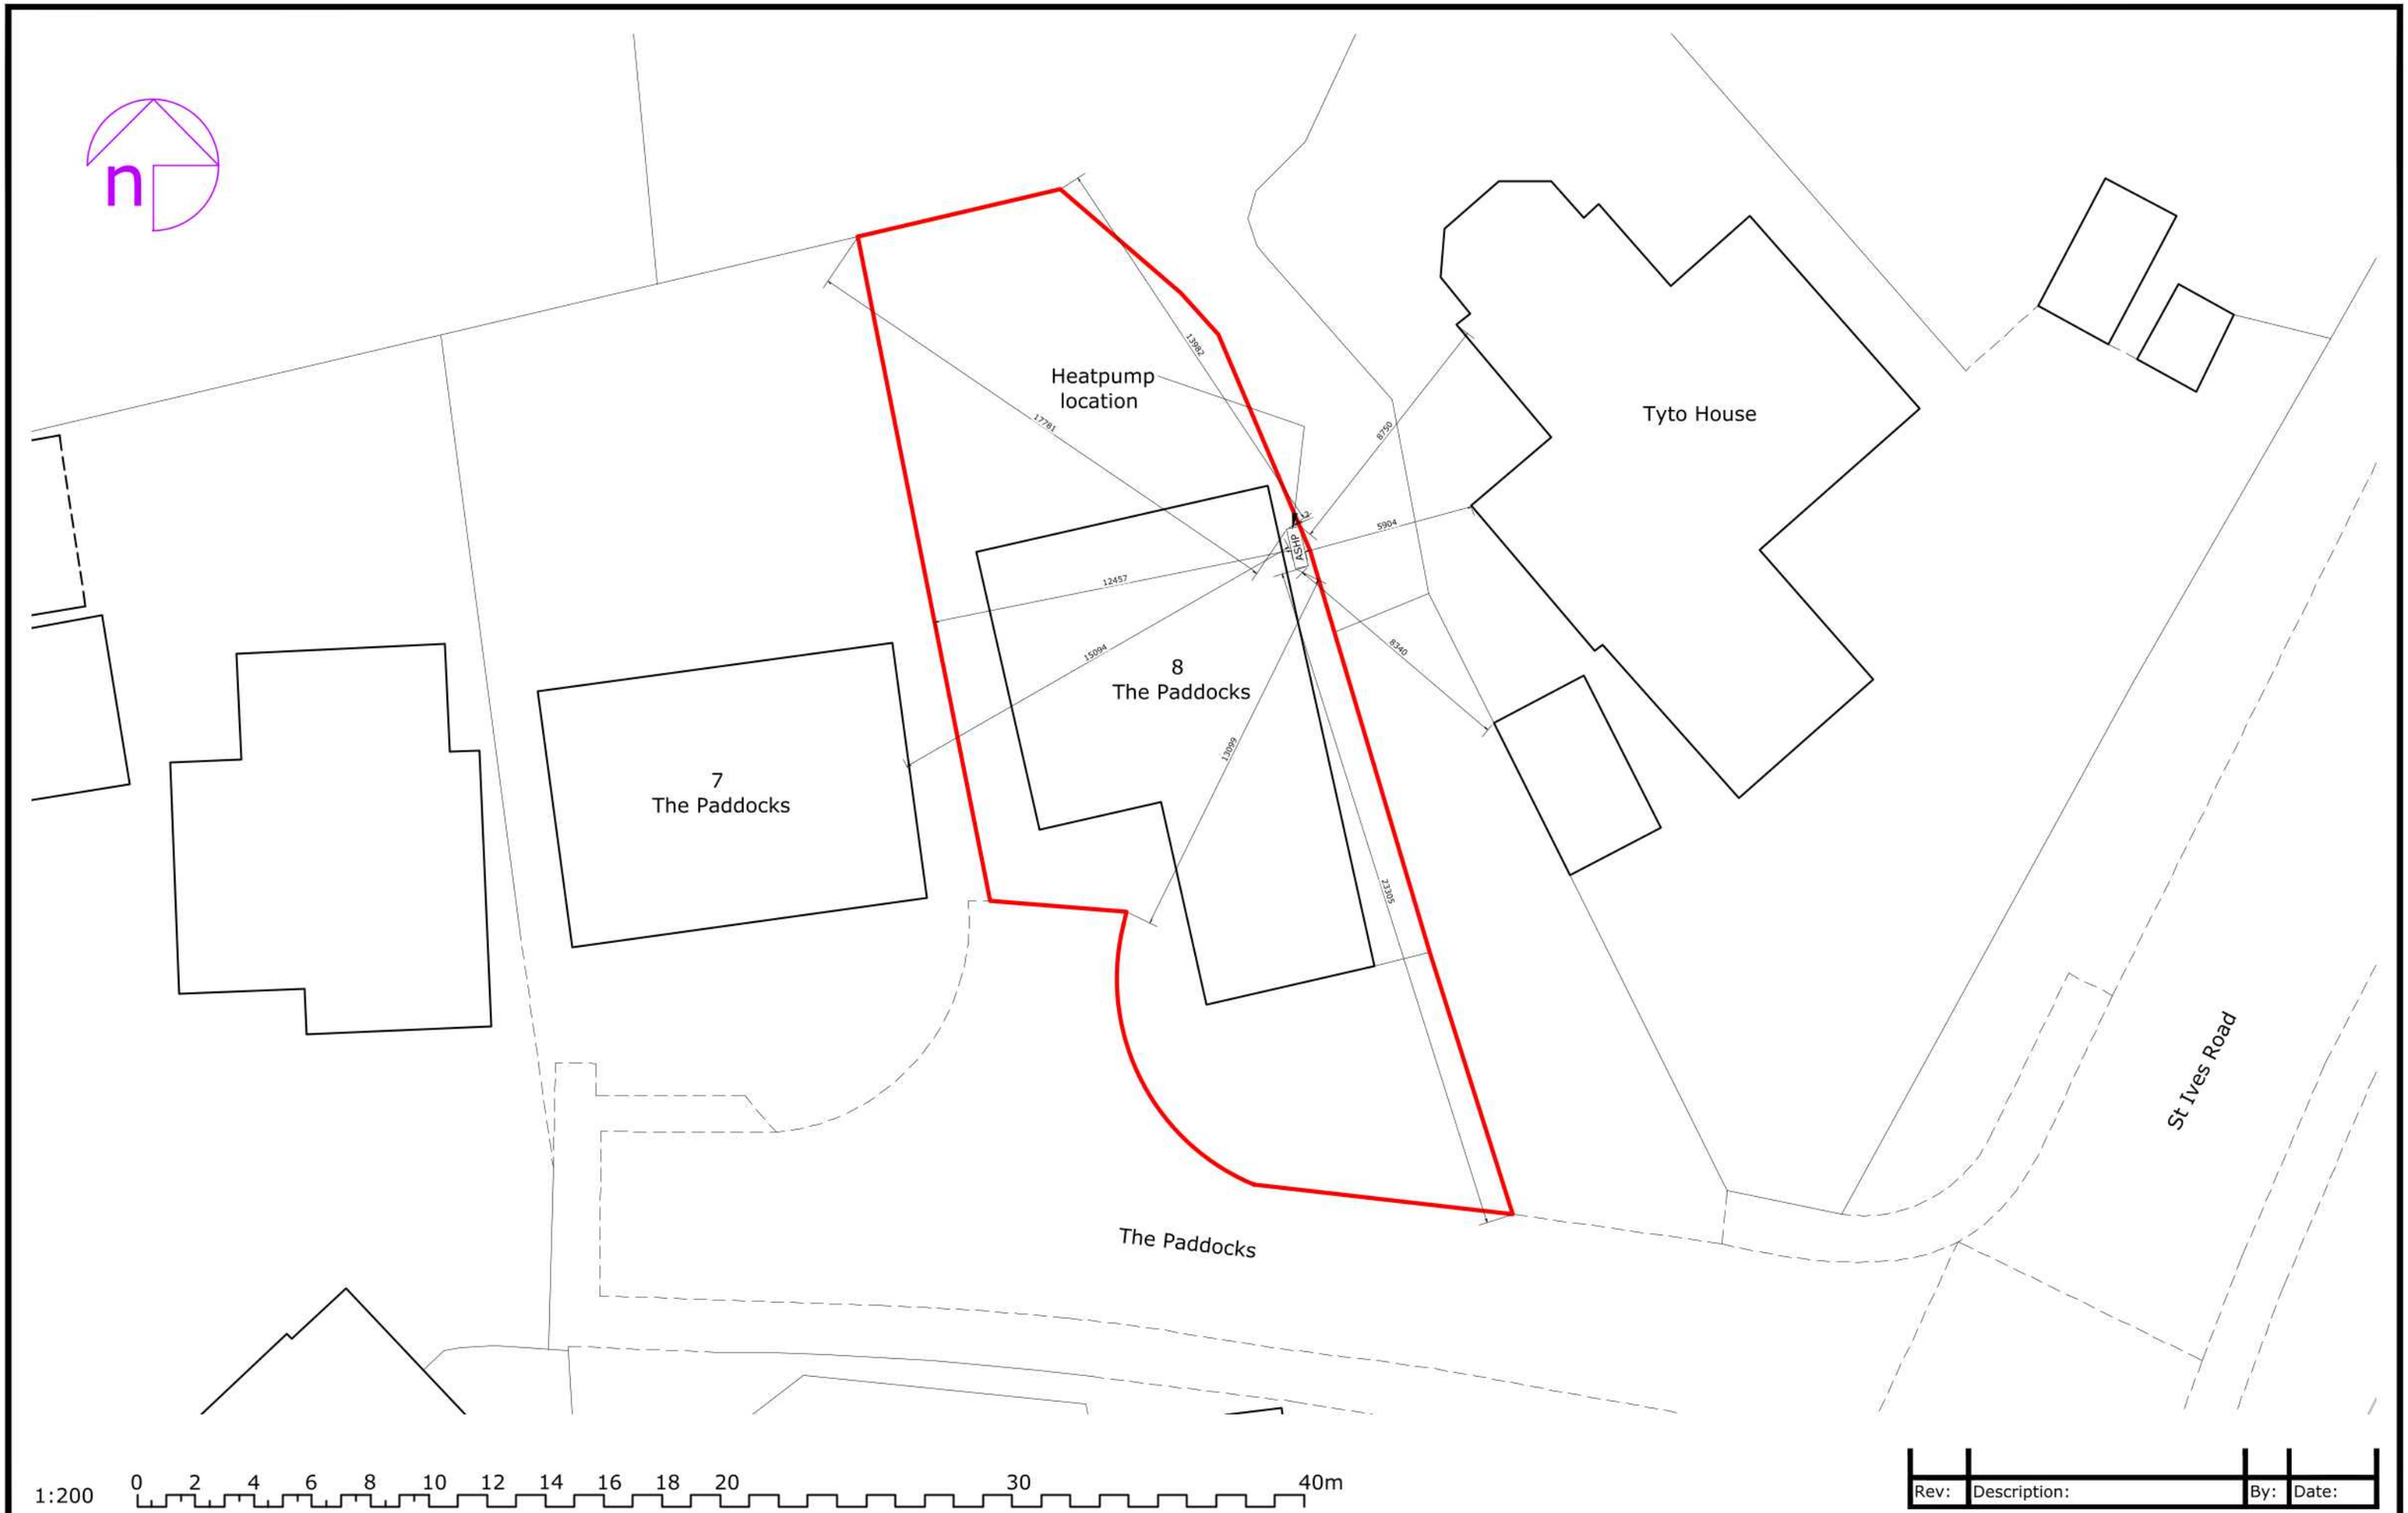

Rev:	Description:	By:	Date:

octopus energy services

Accredited by: NAPIT MCS CERTIFIED RECC

Client/Project:	Project status:	Scale:	Paper Size:	Drawn:	Checked:
Kathleen Hodgson 8, The Paddocks Hilton PE28 9QT	PLANNING (installation of air source heat pump)	1:200	A3	D. Rodriguez	
	Drawing title: Site plan as proposed	Project ID: J-66E16790	Drawing No: 03	Revision: -	Date: 10.06.2025

© Octopus Energy 2025