


0 2 4 6 10 20

SCALE 1:200

KEY

- Existing Post & Wire Fence
- Existing Brick Wall
- Existing Post & Timber Rail Fence
- Existing 1.8m Timber fence
- New Post & Rail Fence with native species mix of hawthorn hedge

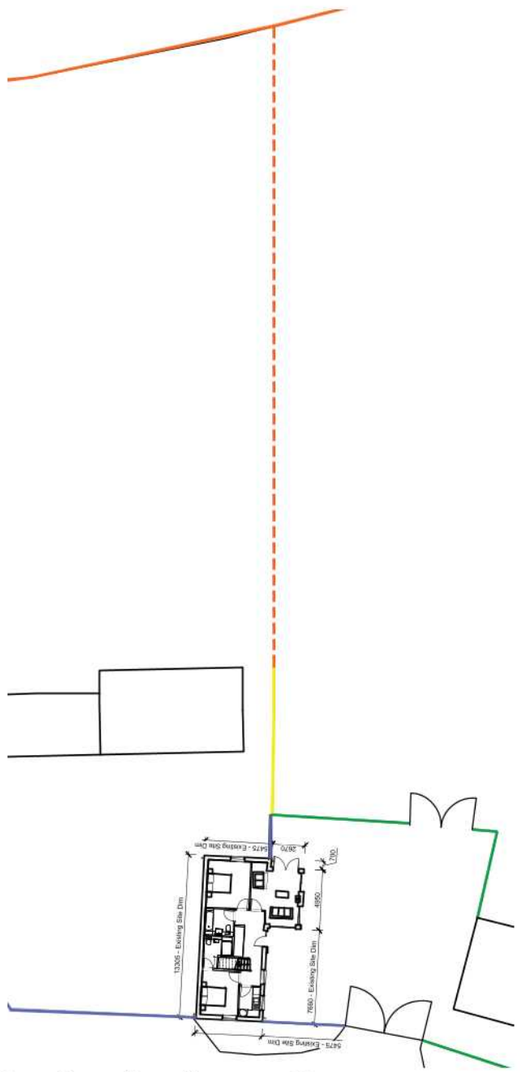

0 5 10 15 25

SCALE 1:500

REV	DESCRIPTION	DRN	CHD	DATE

SCALE	1/200@A3	DATE	NOV_20
DRAWN	PJP	CHK	PJP
DRAWING NO.	PL005	REV	C
TITLE	BRICKBARN_COTTAGES		
DETAILS	PROPOSED SITE_PLAN		

PjP ARCHITECT

PjP Architect
School House
Melchbourne
MK44 1BB
T: 07801054648

mail - peterprescott79@aol.co.uk
web - www.pjparchitect.com